JACOBS ENGINEERING

# ABOVEGROUND MONITORING WELL COMPLETION DIAGRAM

| | | |
|---|---|---|
| Project Name: Vandenberg AFB | Project No.: 01-G493-00 | Well No. 19-MW-9 |
| OU No.: 6 Site No.: 19 | Top of Well Casing El.: 35.92 ft. MSL | Date Installed: 11/21/97 |
| Drilling Contractor: Tri-County Drilling, Inc. | Datum: Ground Surface for Depth Measurements | Geologist: M. Anderson |

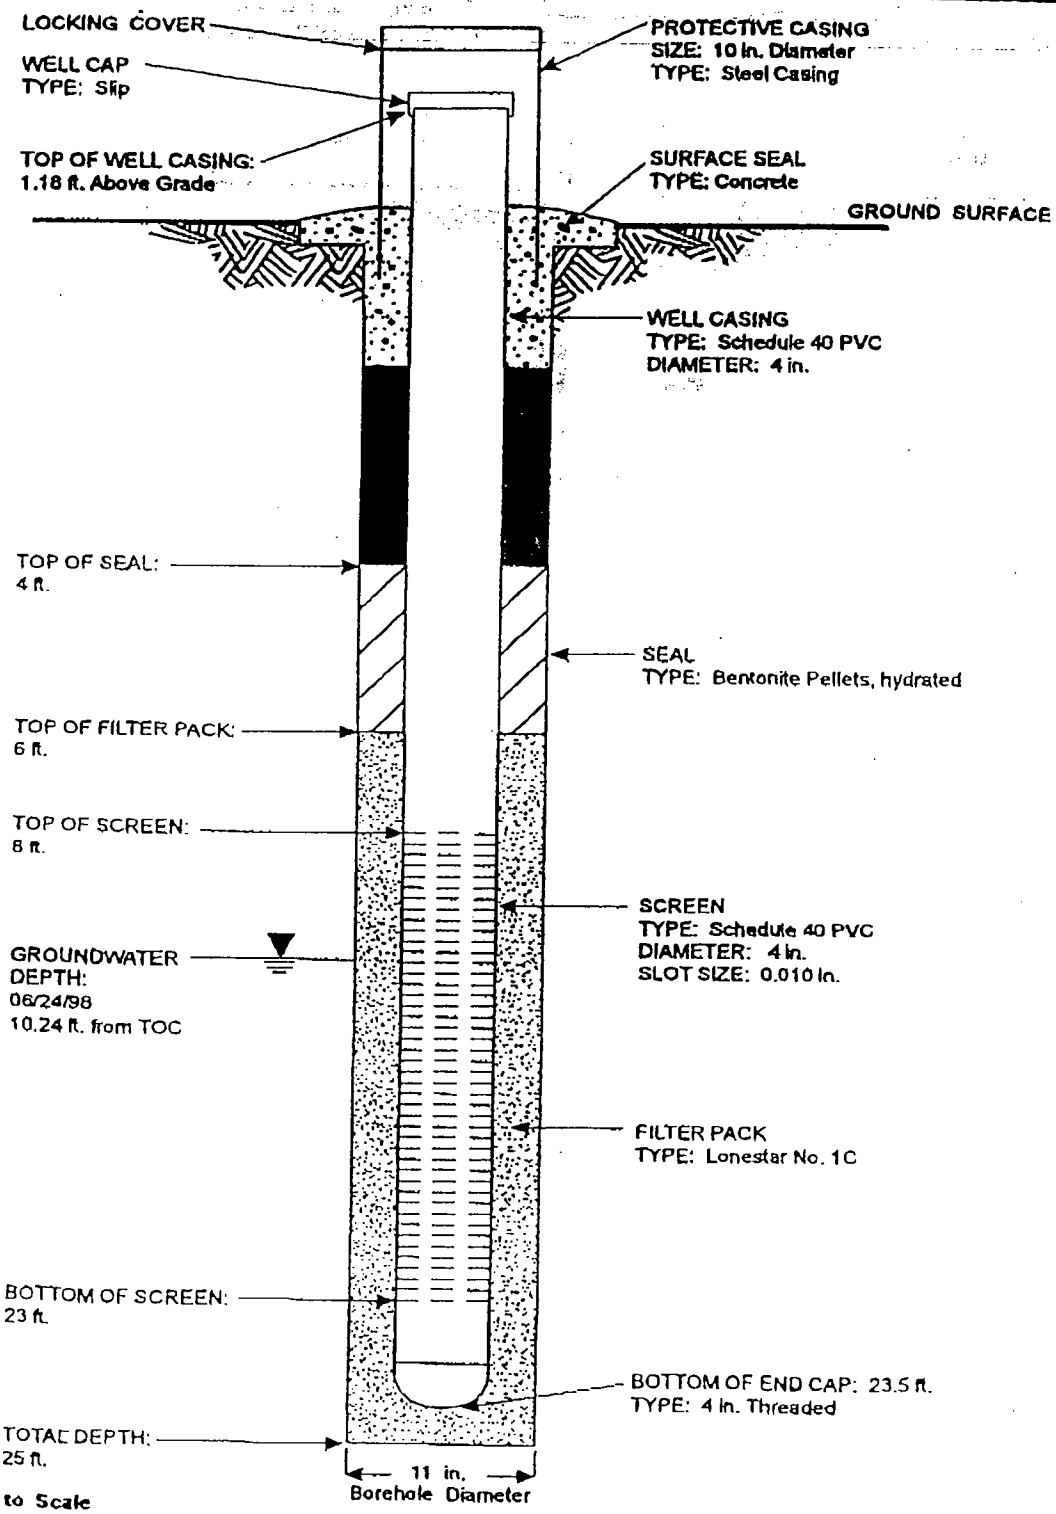


NOTE: Not to Scale

19mw9.CDR