JACOBS ENGINEERING GROUP INC.

MONITORING WELL COMPLETION DIAGRAM

Project Name: Vandenberg AFB **Project No.:** 01-G464-00 **Well No.** 3-MW-12A

OU No.: 1 **Site No.:** 3 **Datum:** Mean Sea Level for Elevation Ground Surface for Depth Measurements **Date Installed:** 4/12/96

Drilling Contractor: Layne Environmental Services, Inc. **Inspector:** L. Roché

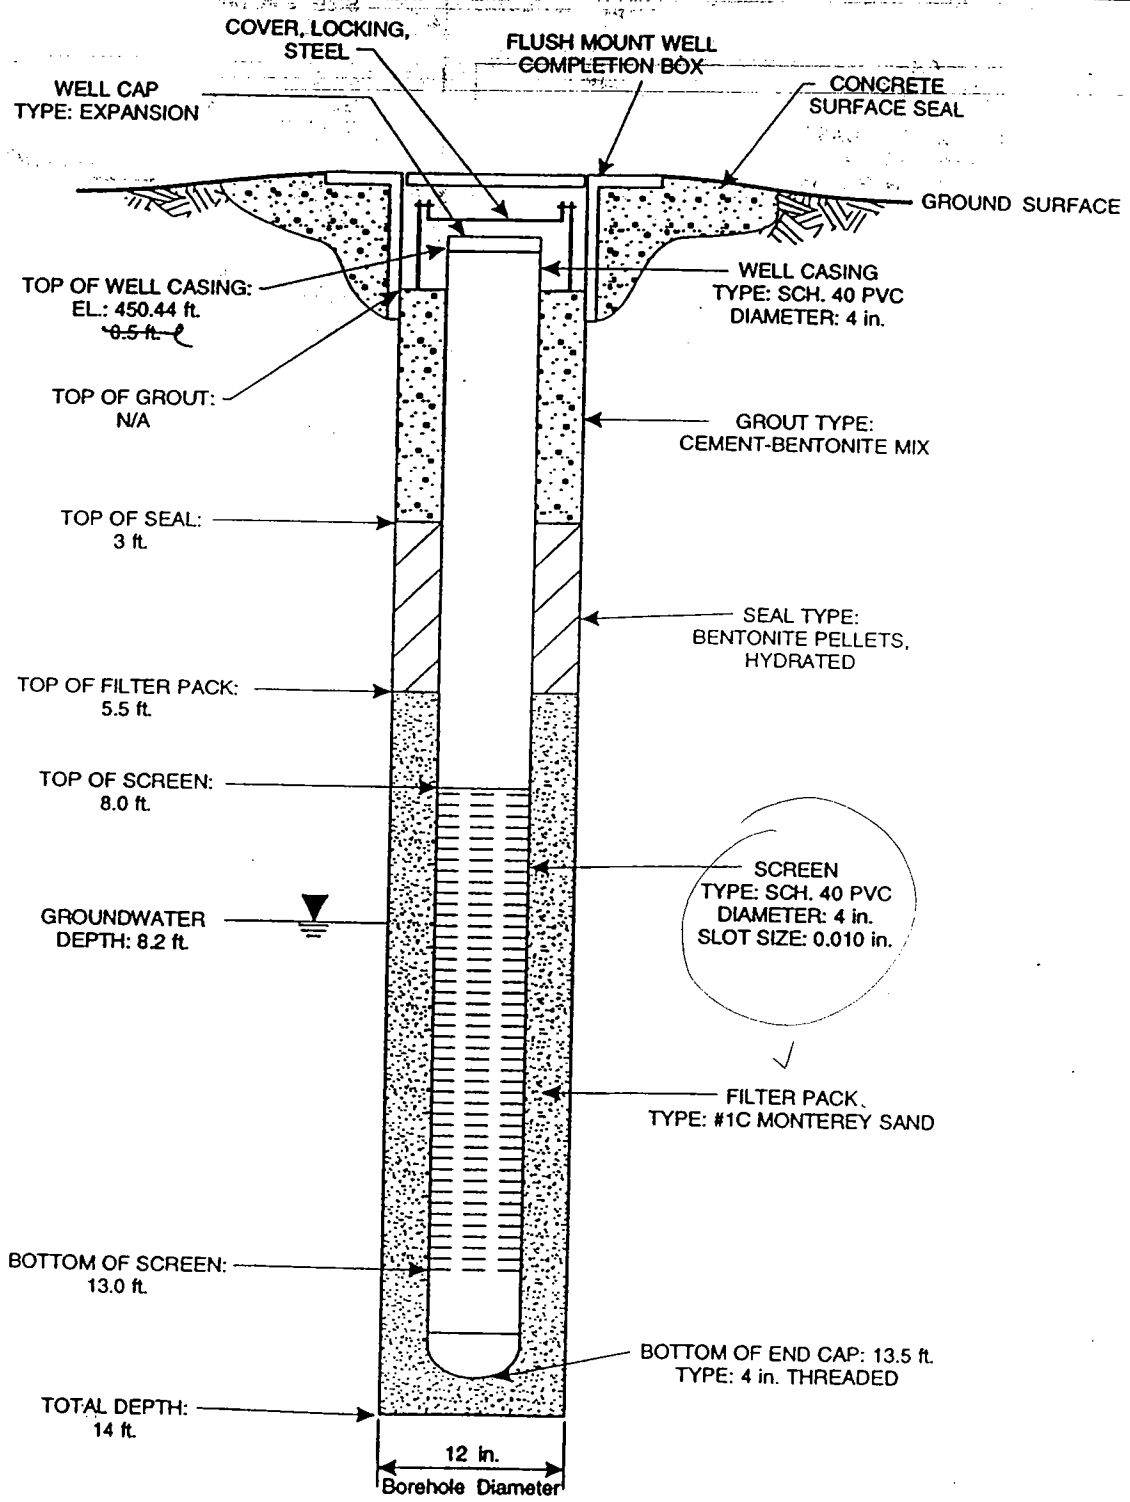

NOTE: Not to Scale

1132\G464-414.CDR