J:\02\235603\CAD\235603sitemap.dwg Nov 11, 2003 - 3:22pm

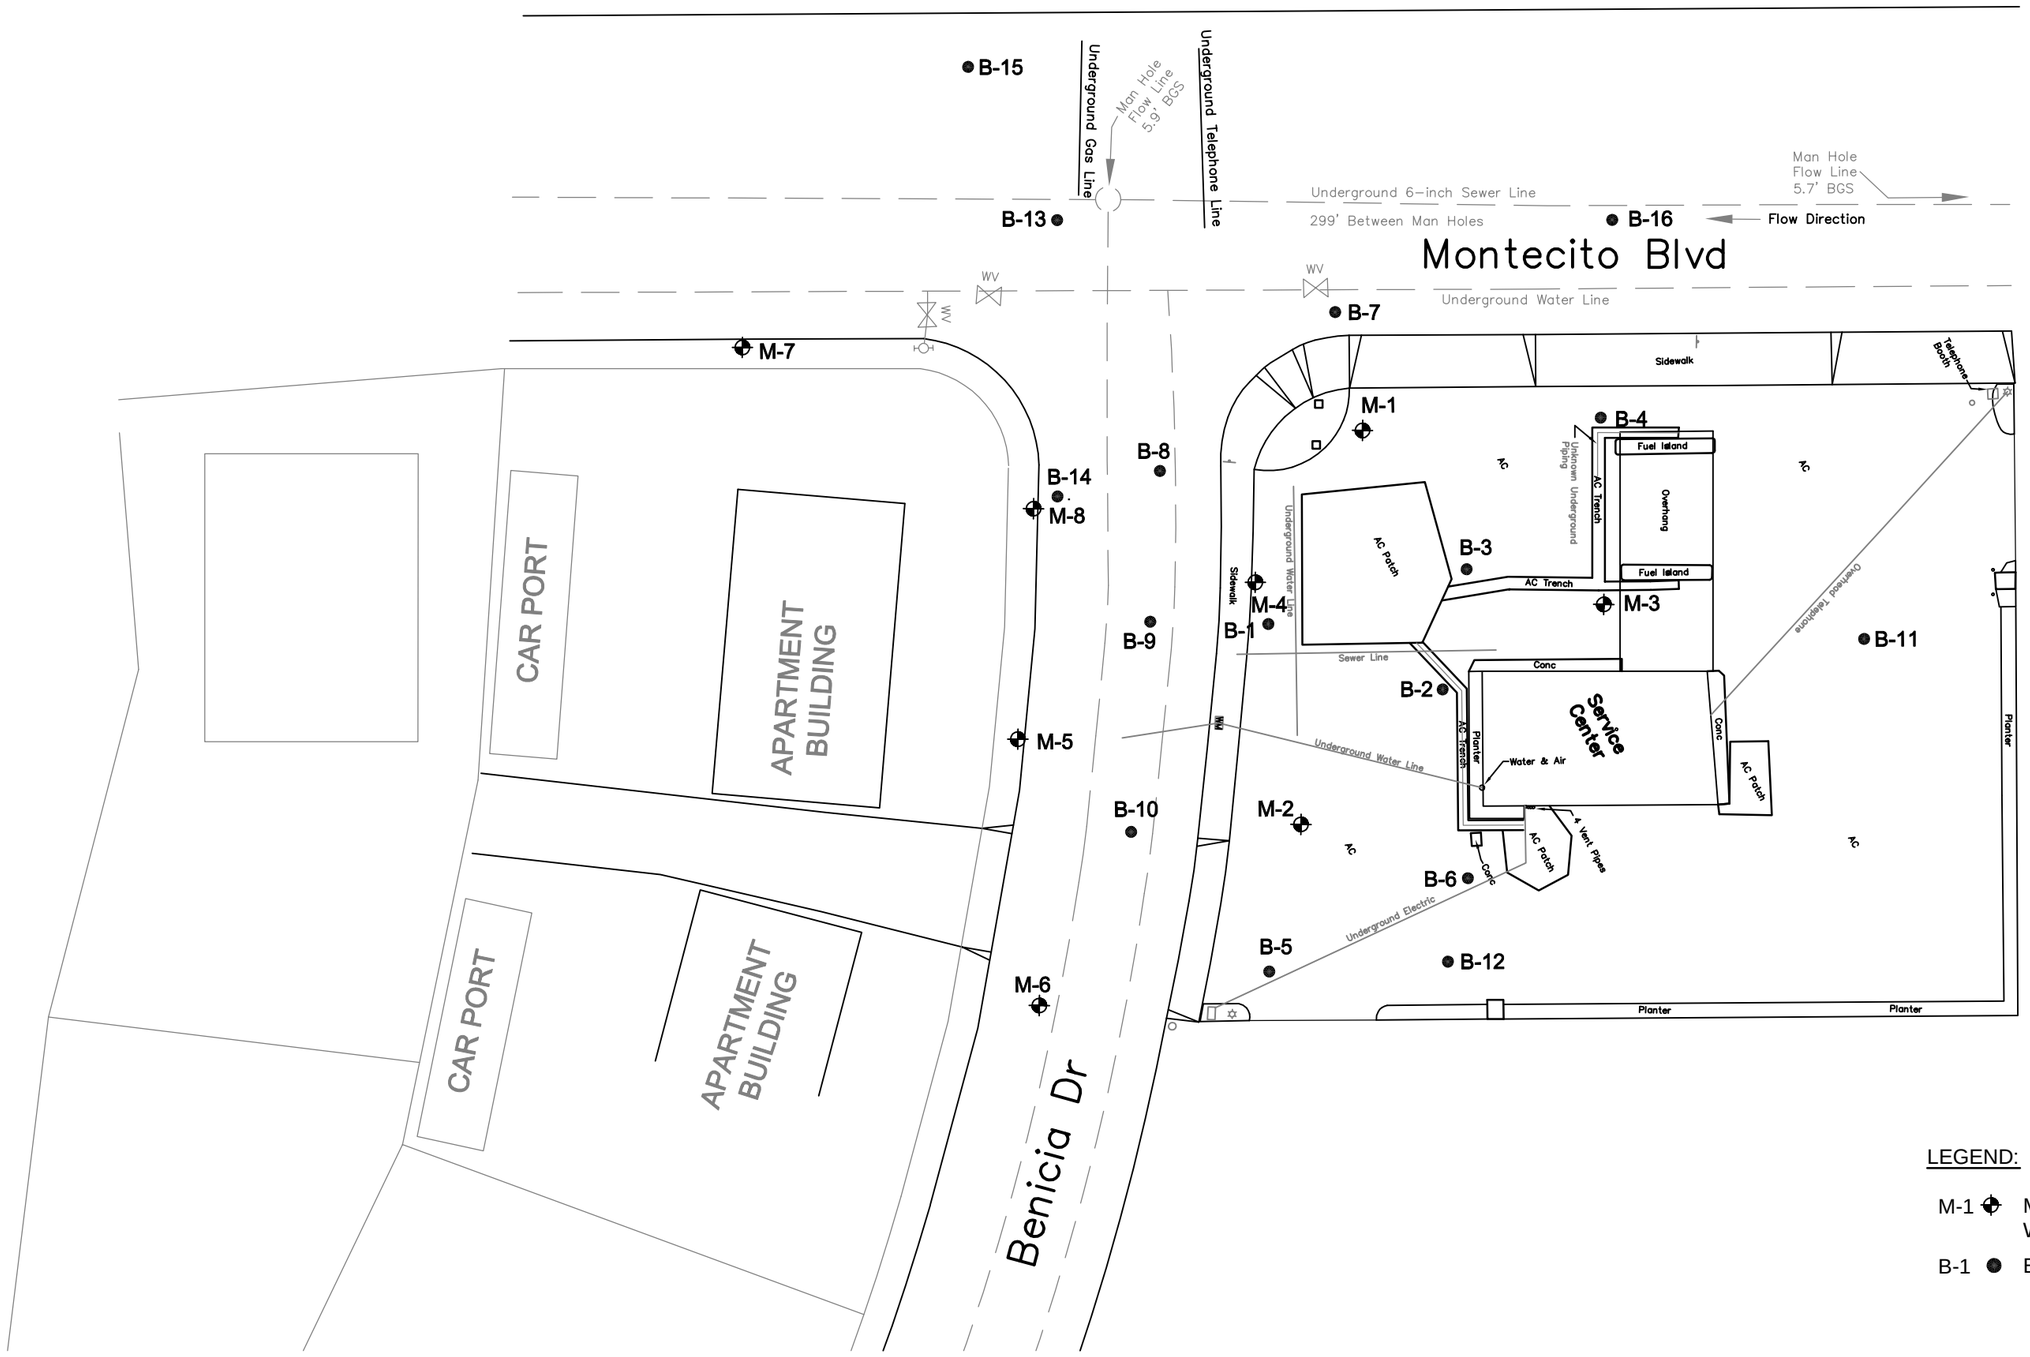

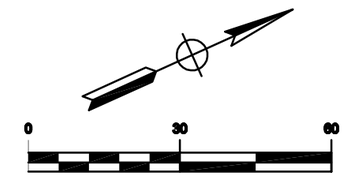

SCALE 1"=30'

LEGEND:

M-1 ⊕ MONITORING WELL LOCATION

B-1 ● BORING LOCATIONS

MONTECITO SERVICE CENTER
6220 MONTECITO BLVD
SANTA ROSA, CALIFORNIA

SITE FEATURES
FIGURE 2

WINZLER & KELLY CONSULTING ENGINEERS