LACO ASSOCIATES CONSULTING ENGINEERS 21 W 4TH ST. EUREKA, CA 95501 (707)443-5054	PROJECT	GEOTRACKER MAP	BY	BAB	FIGURE
	CLIENT	DEL NORTE UNIFIED SCHOOL DIST.	DATE	1/16/04	2
	LOCATION	DEL NORTE HIGH SCHOOL	CHECK		JOB NO.
		SITE MAP	SCALE	1"=20'	4620.03

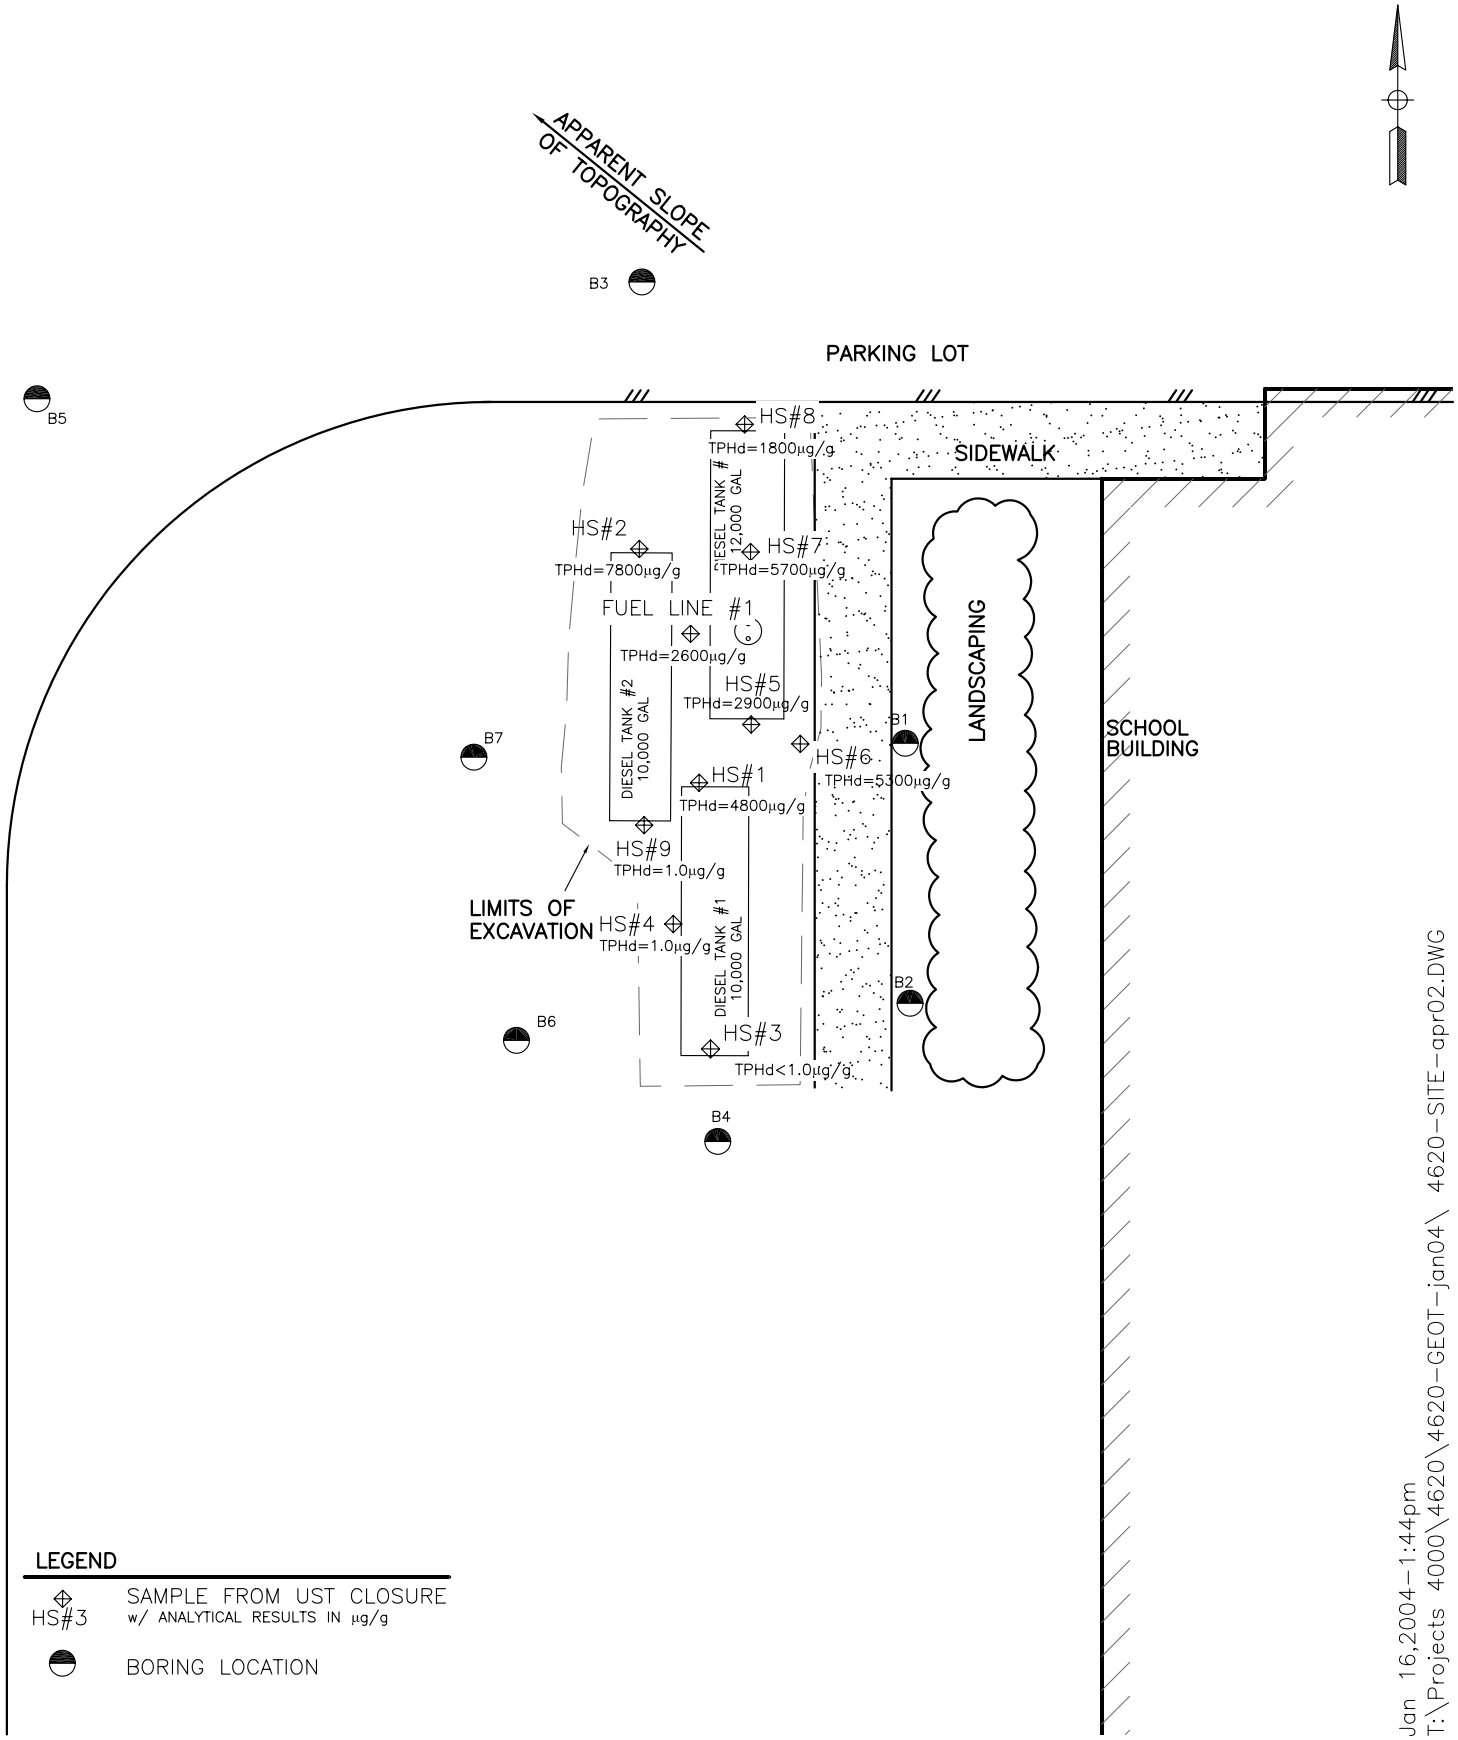

LEGEND

HS#3 SAMPLE FROM UST CLOSURE w/ ANALYTICAL RESULTS IN µg/g

BORING LOCATION

Jan 16,2004-1:44pm T:\Projects 4000\4620\4620-GEOT-jan04\ 4620-SITE-apr02.DWG