tb-b1.dwg-09/21/00

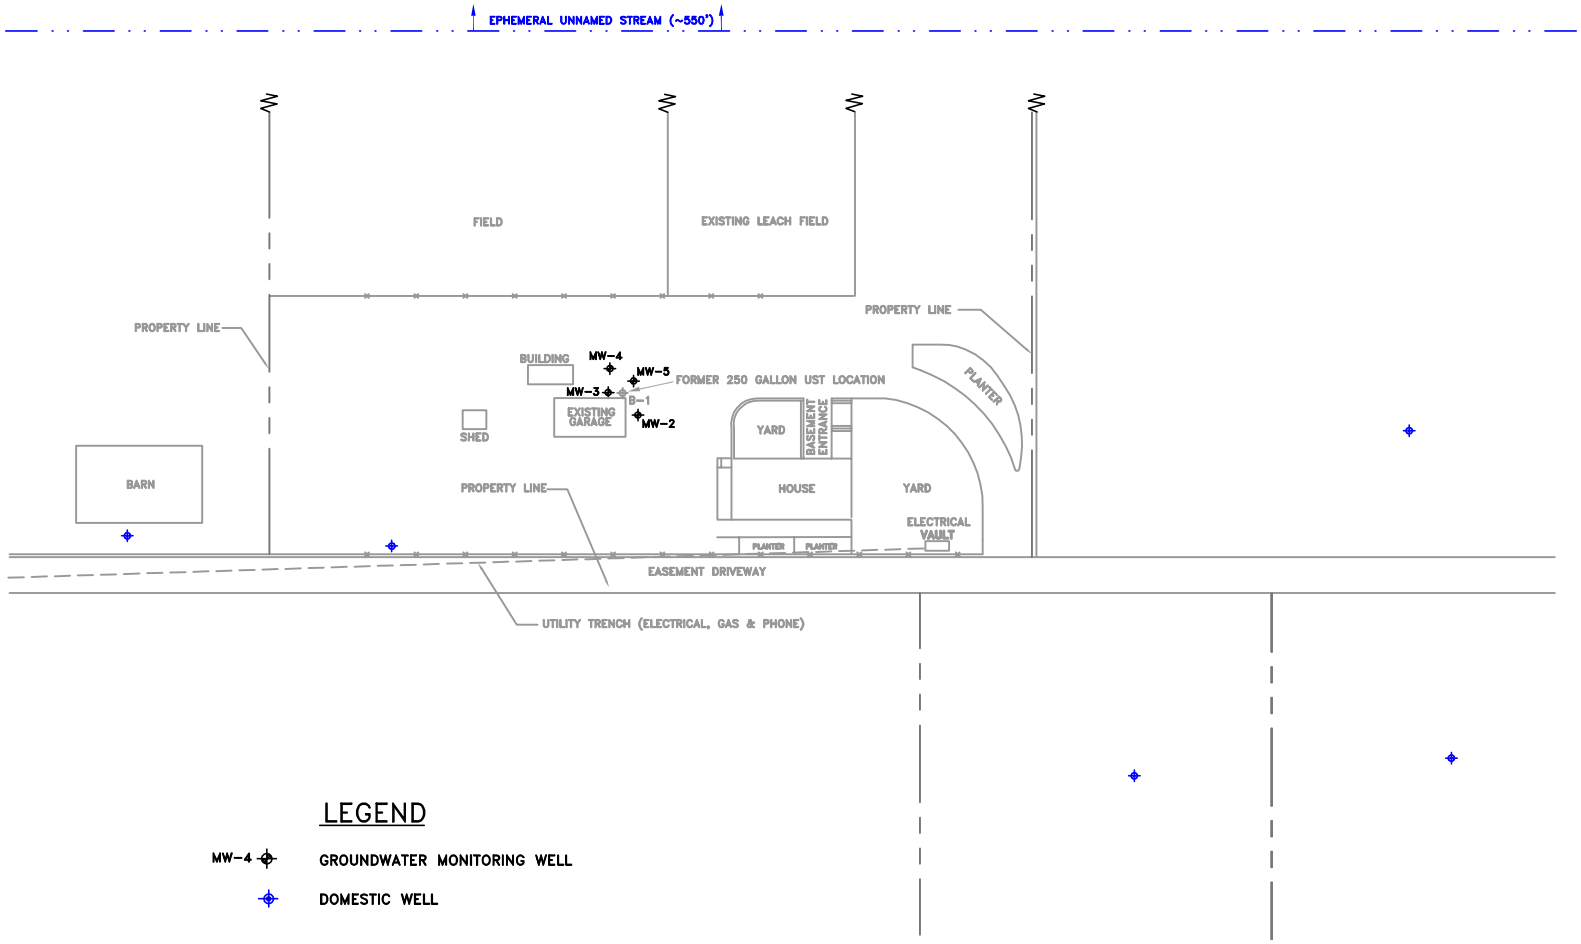

LEGEND

MW-4 GROUNDWATER MONITORING WELL

DOMESTIC WELL

0 50 FEET
SCALE

N
W E
S

MILLER BROOKS Environmental, Inc.	DRAWN BY: PEL	SITE MAP	FIGURE 1
	DATE: 01/10/03		
	REVISED BY: DWB	GLADMAN RESIDENCE 5028 TURNER ROAD SEBASTOPOL, CA.	
2425 WEST 14TH STREET, SUITE D-2 OAKLAND, CA 94607 (510) 891-0092	REVISED: 03/12/03		
	APPROVED BY:		
PROJECT NO. 06-482-0001-01	DATE:	FILE: K:\DWGS\GLADMAN\SITE PLAN	DATE PLOTTED: 03/11/03