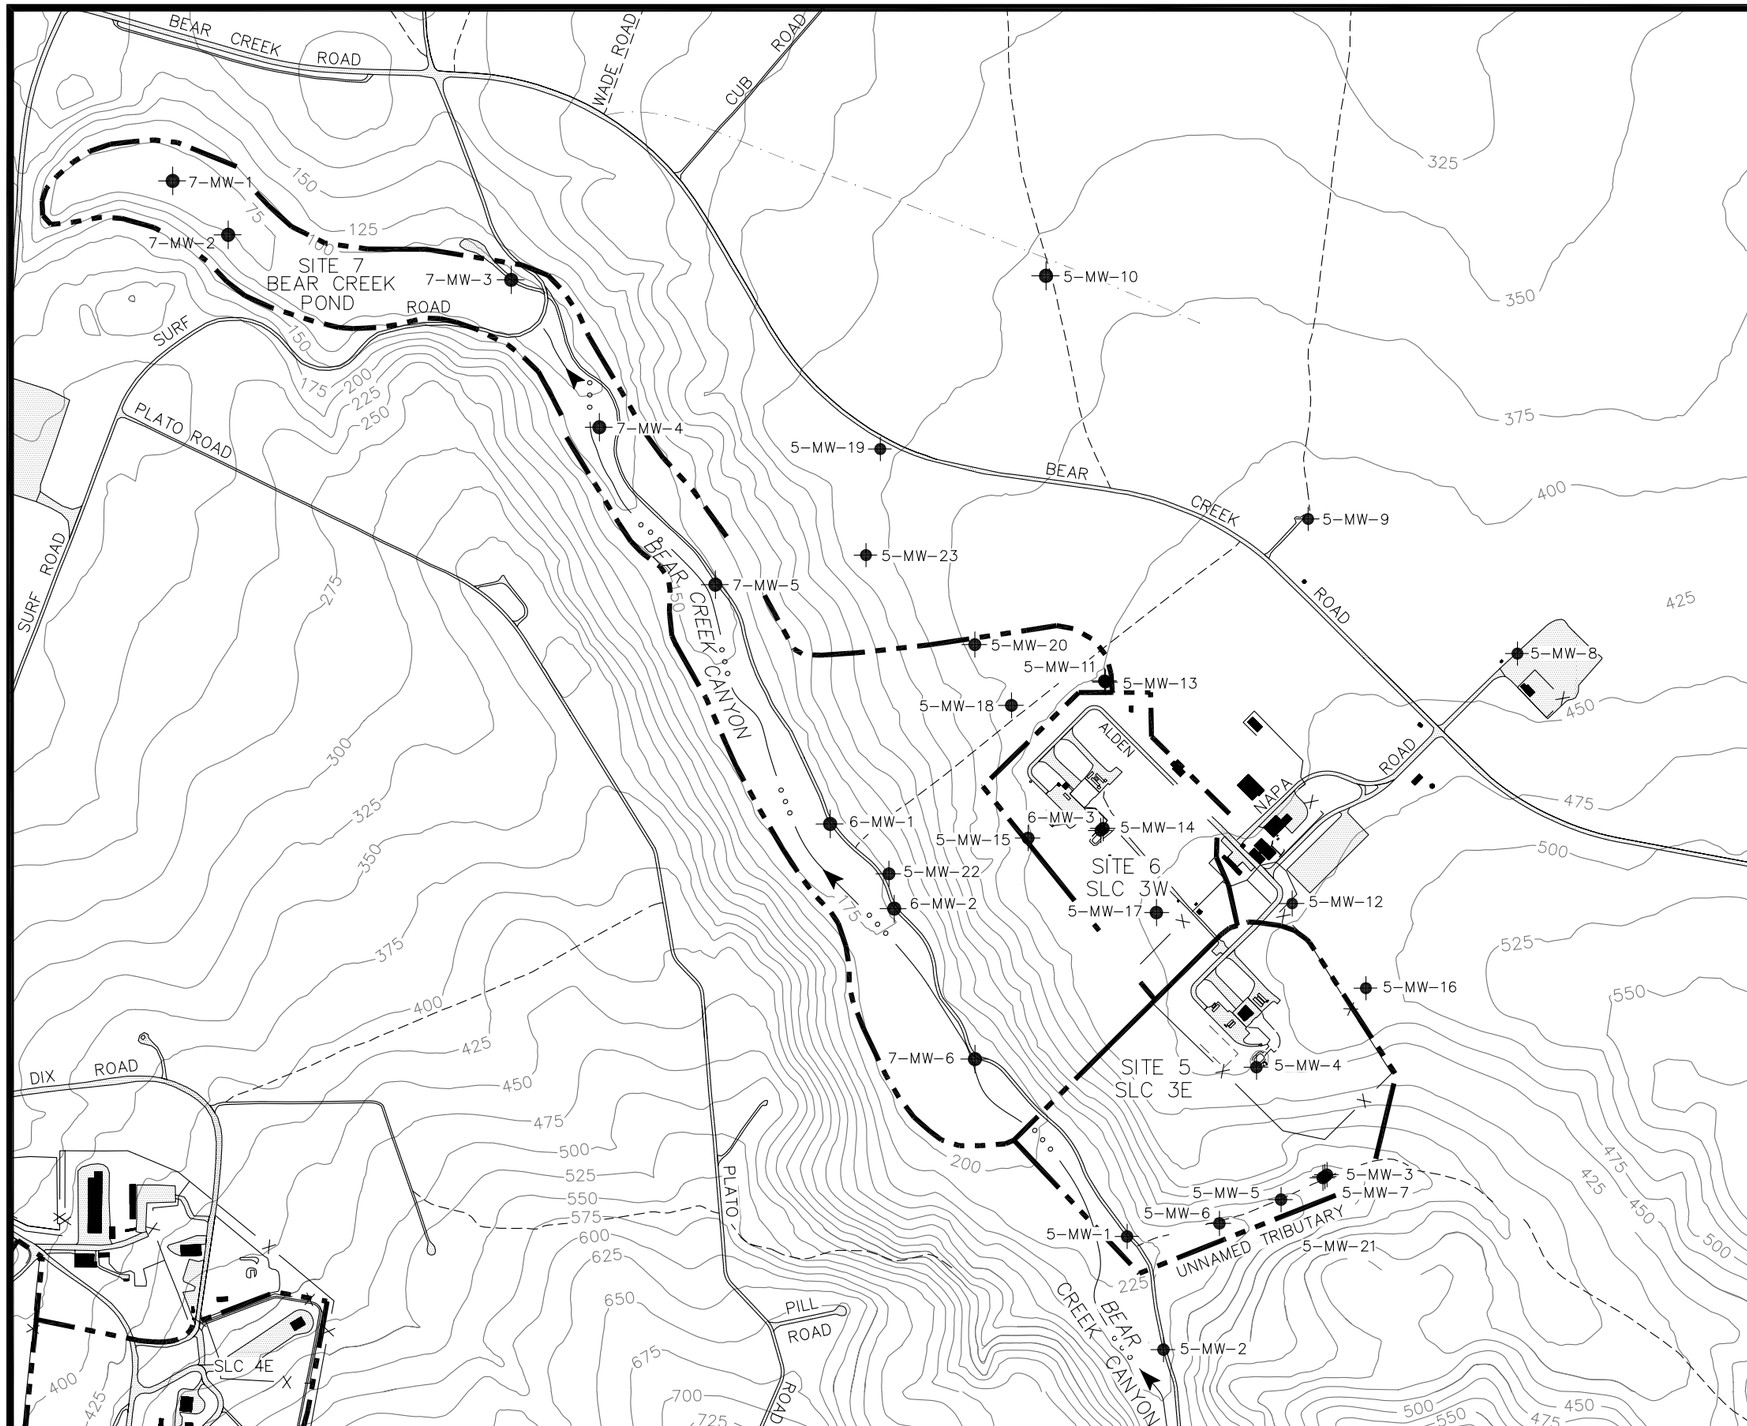

LEGEND

- CONTOUR LINE, 25-FOOT INTERVALS (FEET ABOVE MSL, NAVD 1988)
- FENCE
- PAVED ROAD OR STREET
- DIRT ROAD
- DIRT TRAIL
- BUILDING
- CONCRETE OR PAVED AREAS
- UNLINED DRAINAGE ROUTE AND FLOW DIRECTION
- SITE BOUNDARY
- 5-MW-5 GROUNDWATER MONITORING WELL
- 5-B-19 BORING LOCATION

N

0 450' 900' 1350'

SCALE

UNITED STATES AIR FORCE
VANDENBERG AIR FORCE BASE

SITE 5 CLUSTER
SITE PLAN
GEOTRACKER

TETRA TECH, INC.

4213 State Street, Suite 100
Santa Barbara, CA 93110-2847

TASK NO.	DATE	DRAWN BY	MADE FROM	DWG NO.	Figure
99105-17	11/1/05	RANDALL	TAB32 TAB35	5188	2