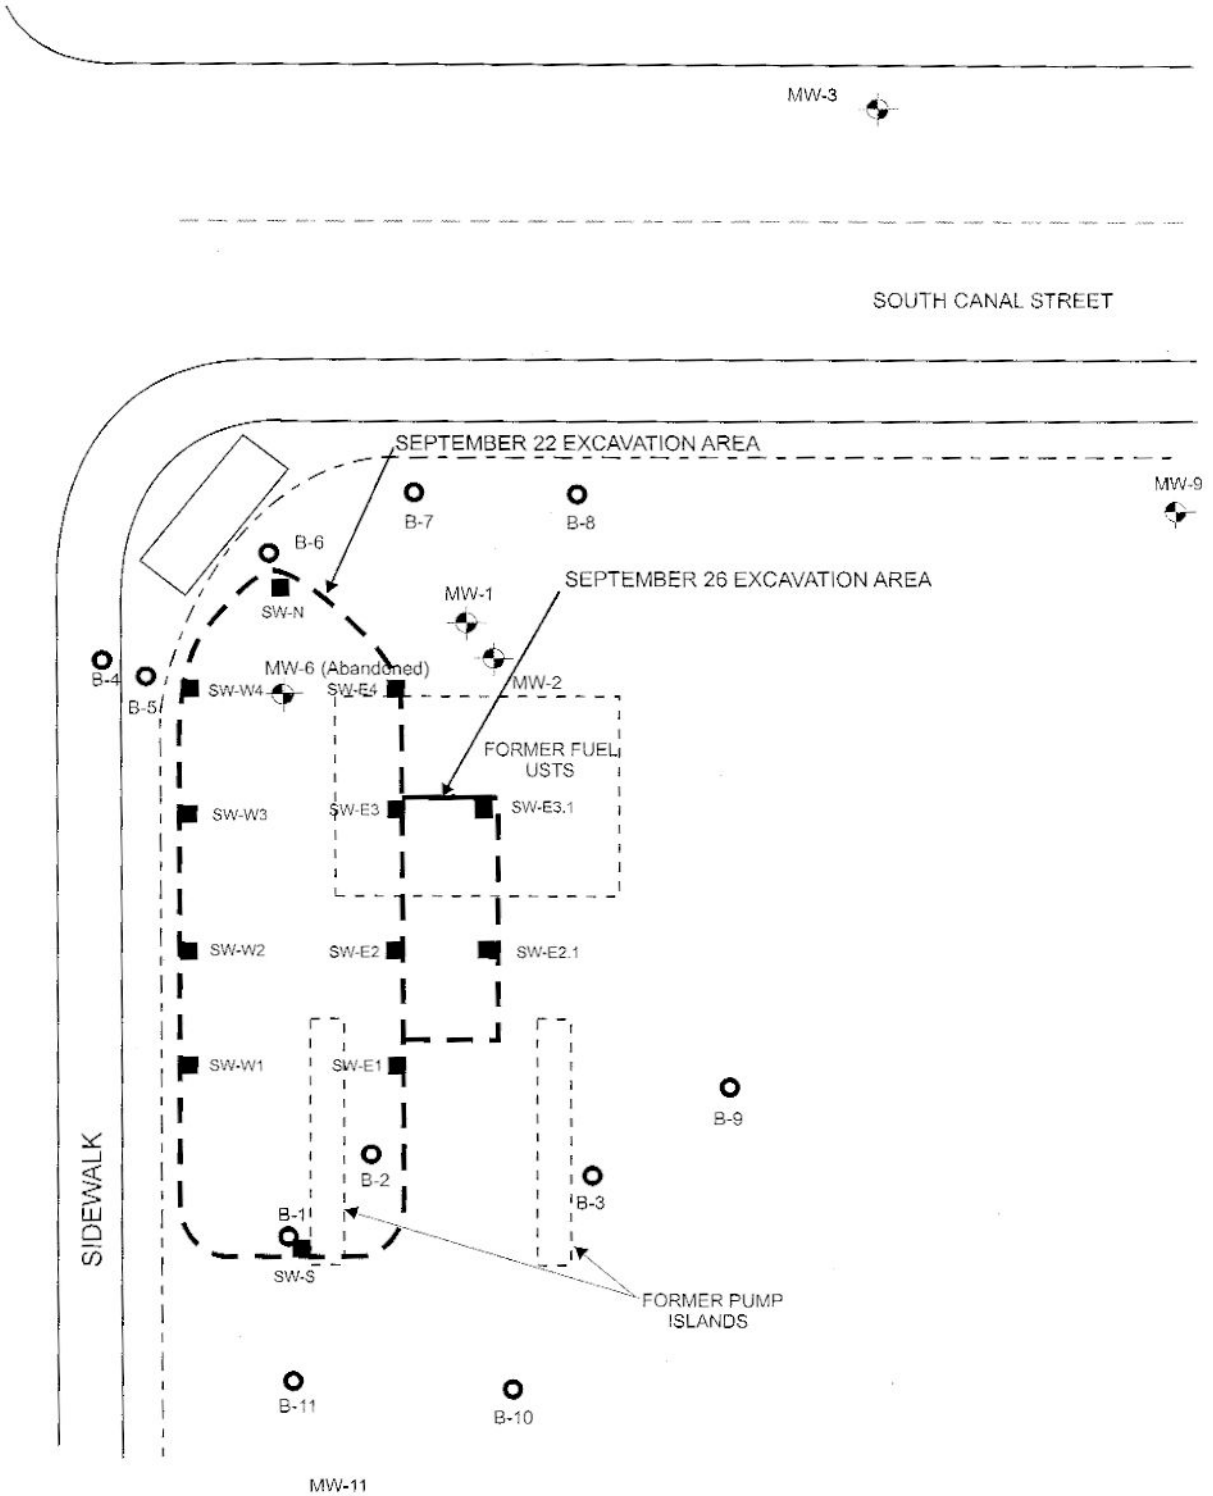

■ - DISCRETE SIDEWALL SOIL SAMPLE LOCATION (APPROX. 6 FT BGS)

O -SOIL BORING LOCATIONS SAMPLE DEPTHS ARE INCLUDED IN SAMPLE ID

- GROUNDWATER MONITORING WELL

DESIGNED BY:	CHECKED BY:	**SITE PLAN**	DATE: 01/30/04	FIGURE: 4
DRAWN BY: SH	SCALE:	105 SOUTH SPRUCE AVENUE UST SITE SOUTH SAN FRANCISCO, CALIFORNIA	**GRIBI Associates**	
PROJECT NO: 137-01-04				