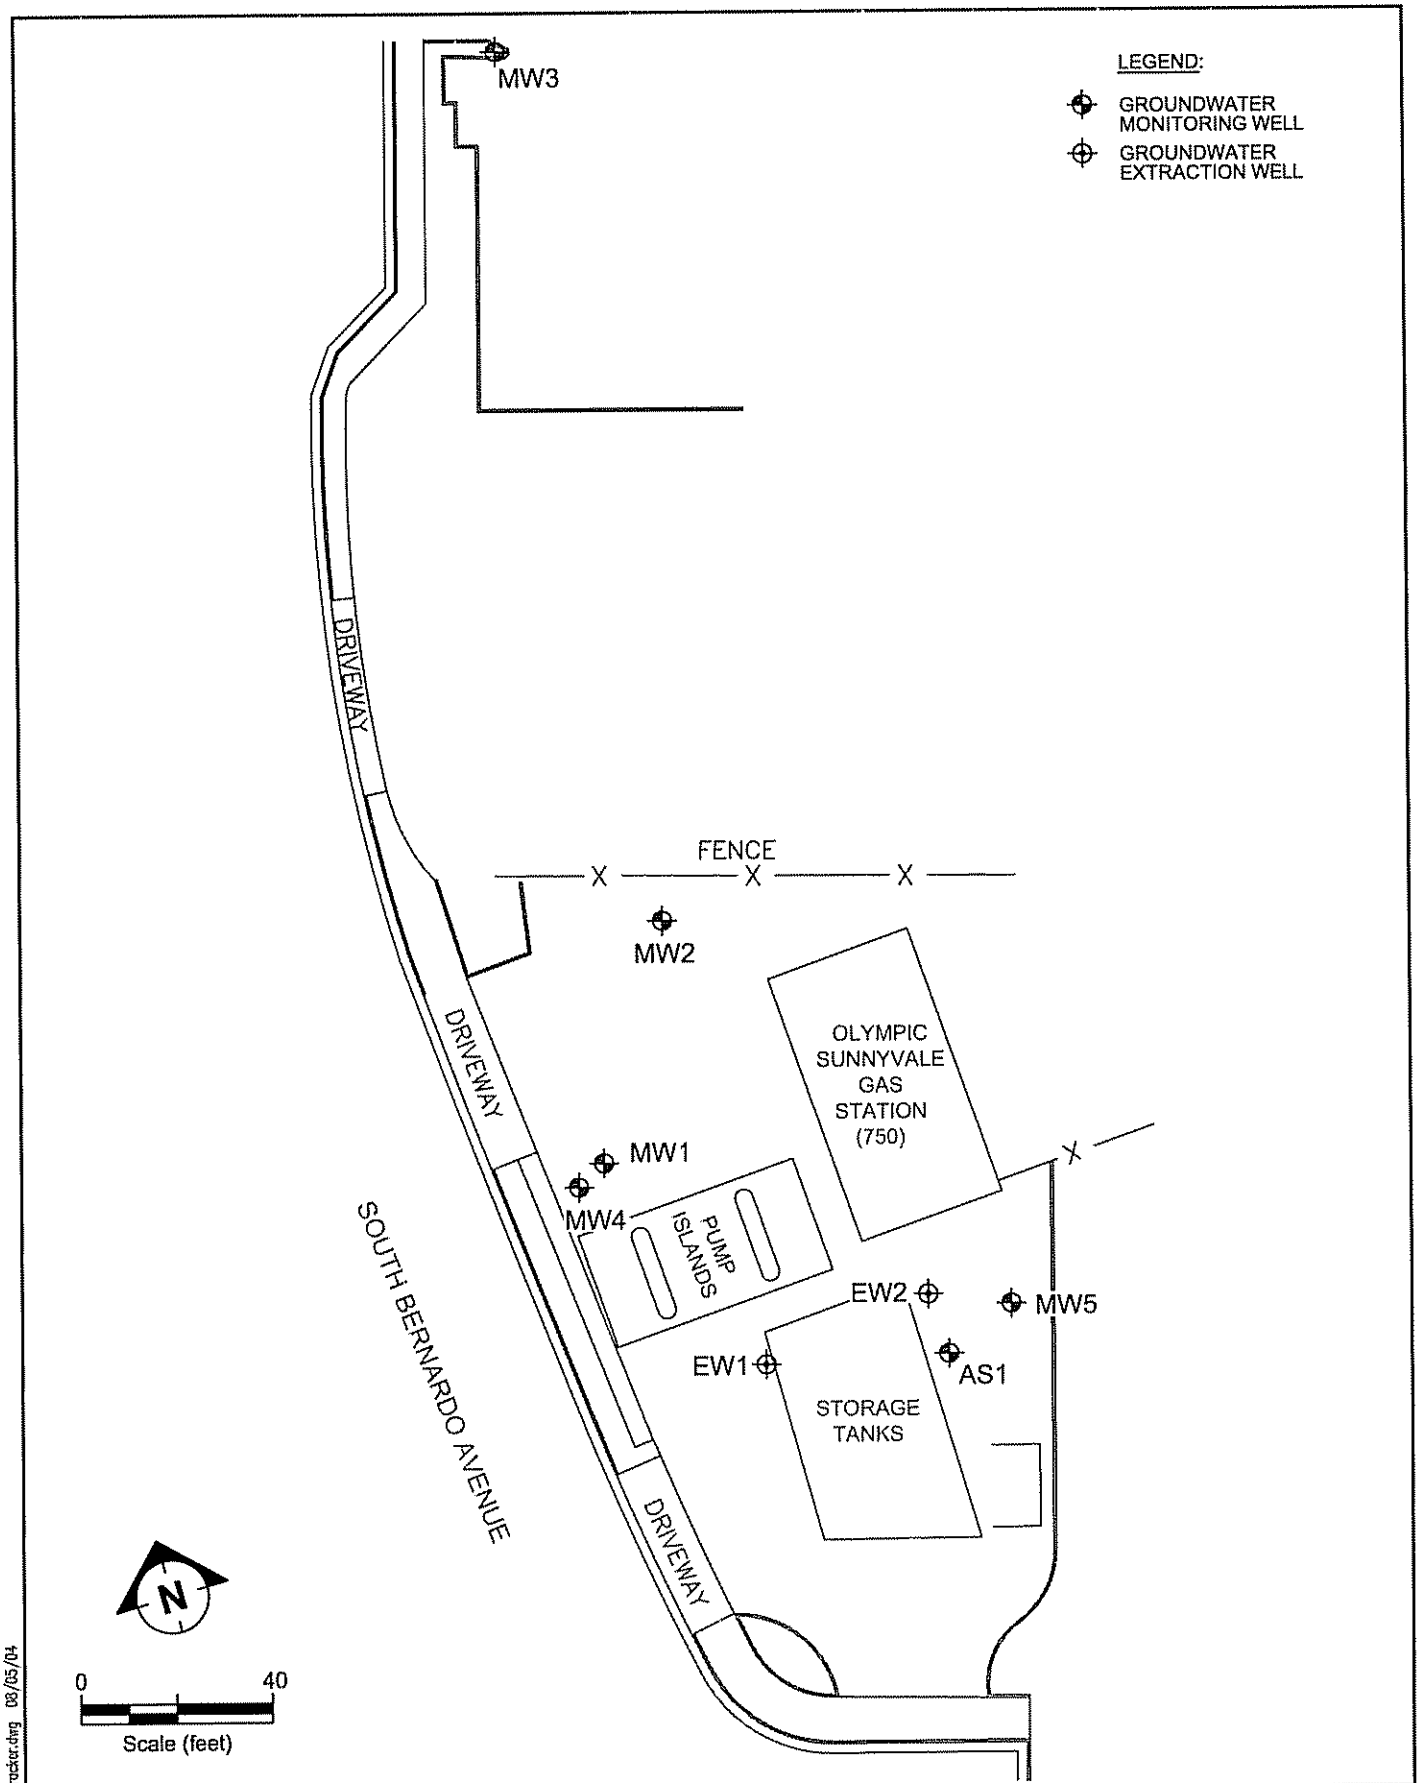

ETIC ENGINEERING

SITE PLAN
OLYMPIC SUNNYVALE STATION
750 SOUTH BERNARDO AVENUE
SUNNYVALE, CALIFORNIA

FIGURE:

FILENAME: Olympic-geotracker.dwg 08/05/04