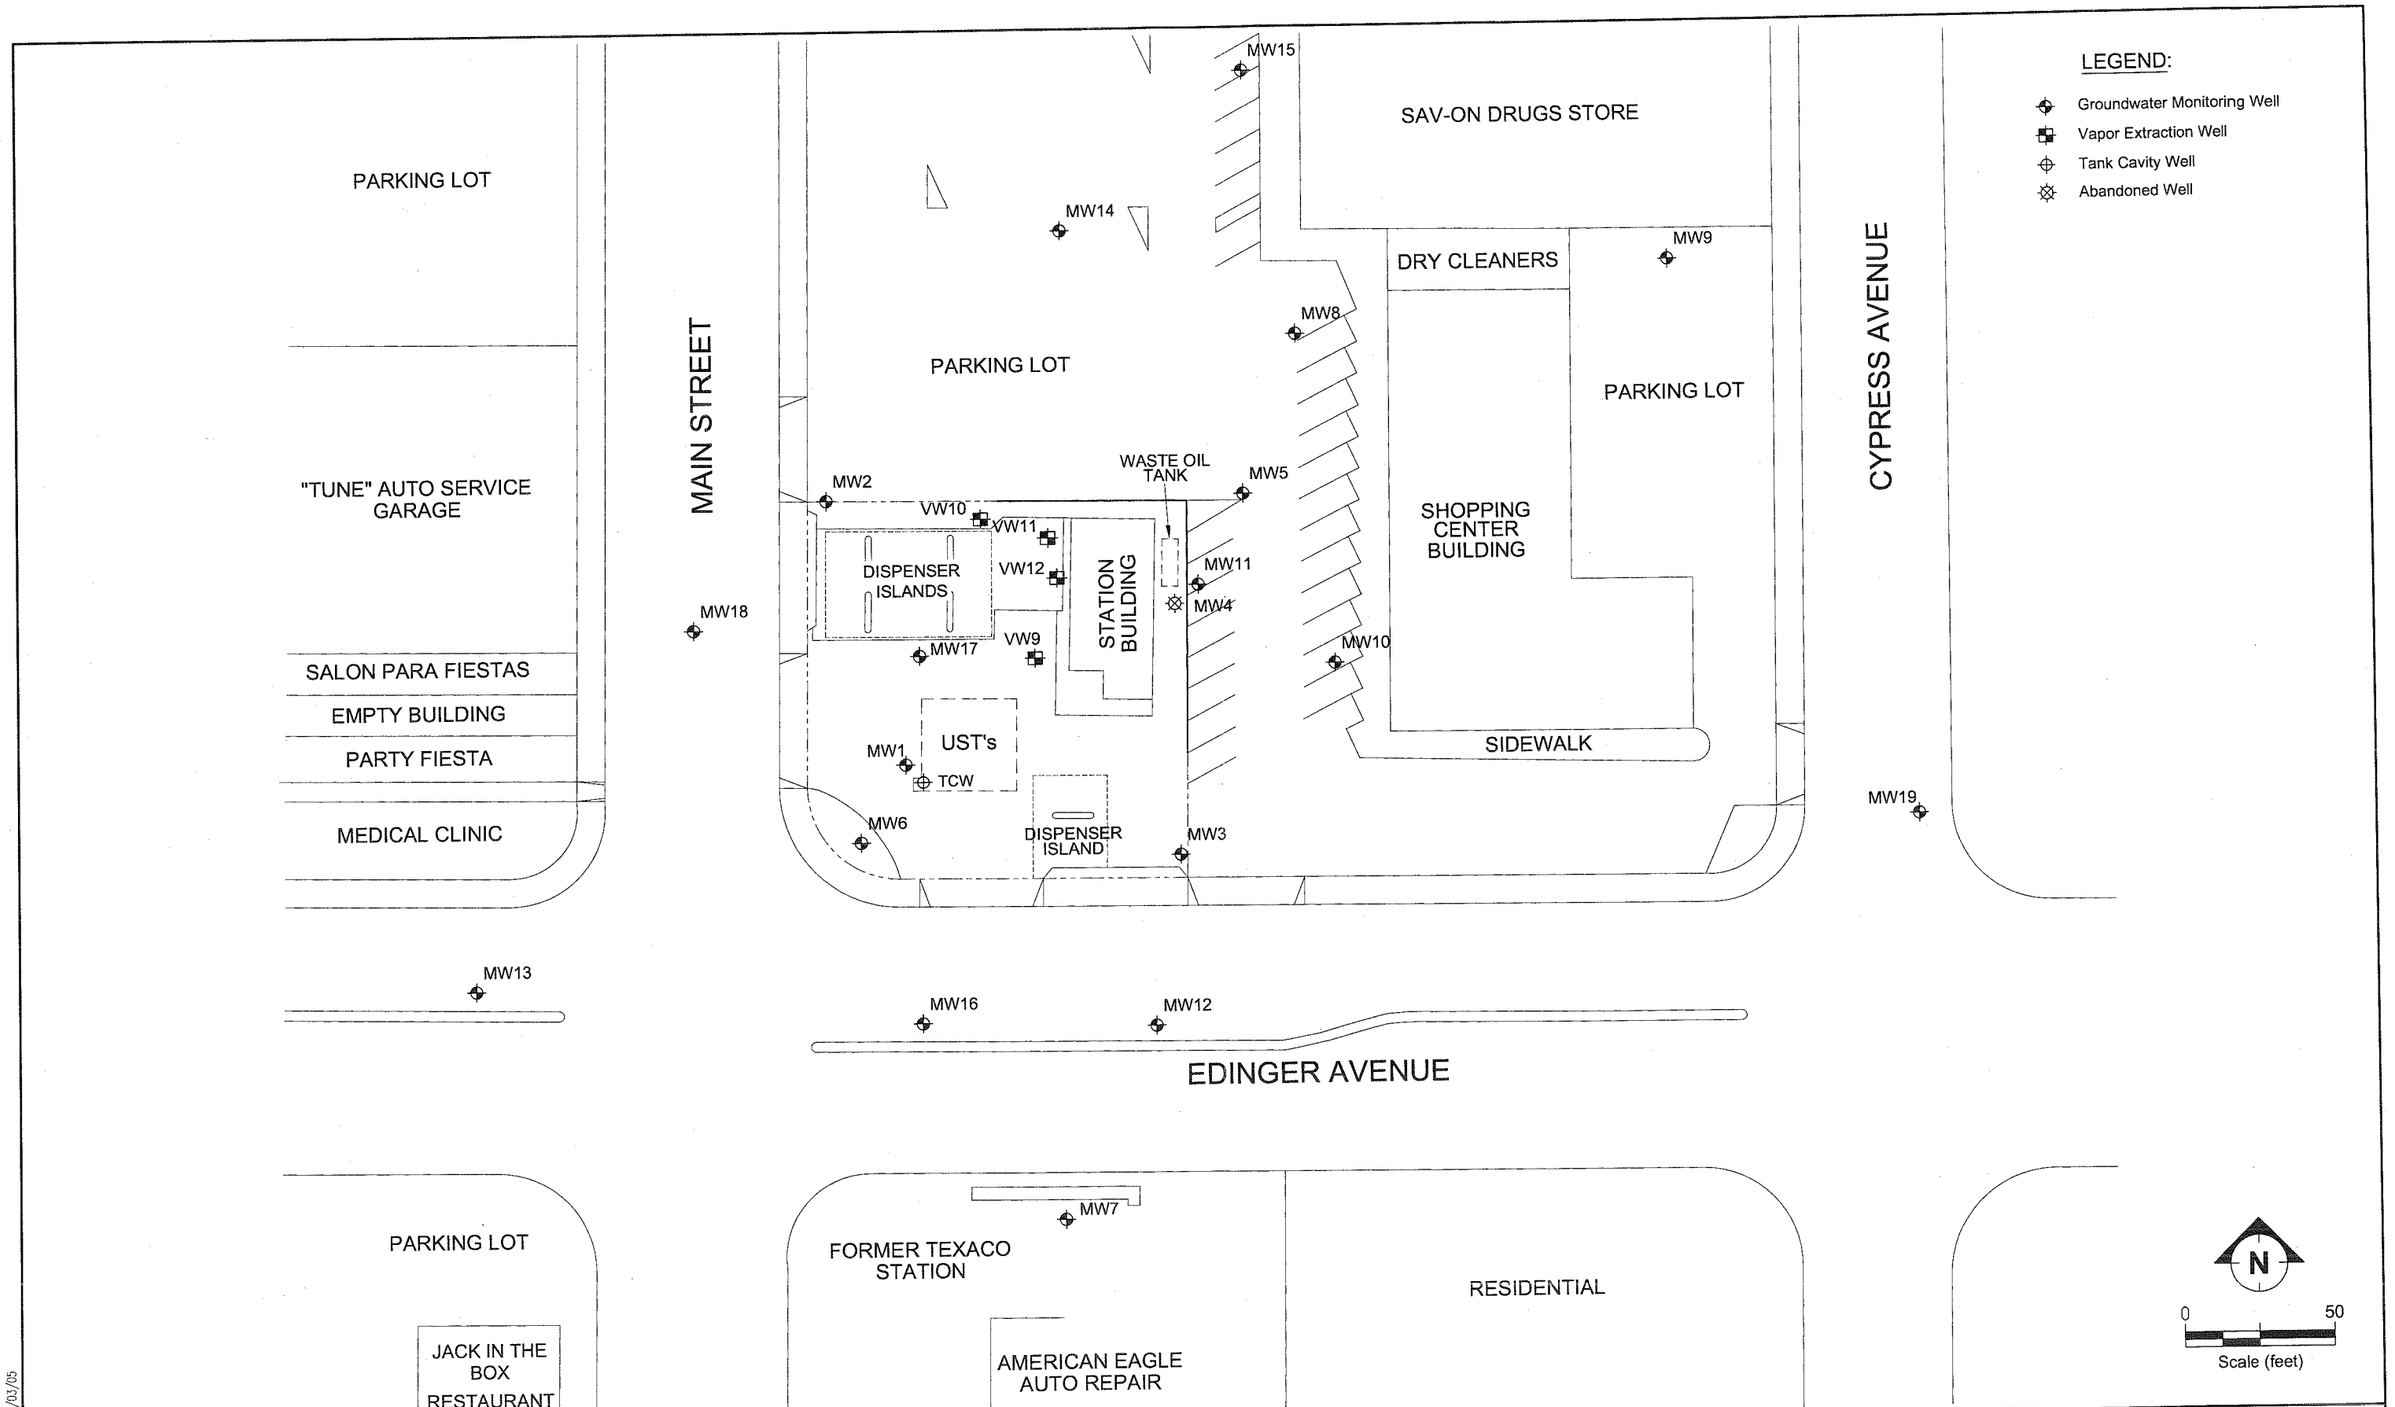

ETIC ENGINEERING

SITE PLAN
EXXONMOBIL OIL CORPORATION SERVICE STATION 18-HE1
1465 SOUTH MAIN STREET
SANTA ANA, CALIFORNIA

FIGURE: 2

FILENAME: SITE0405.DWG 05/03/05