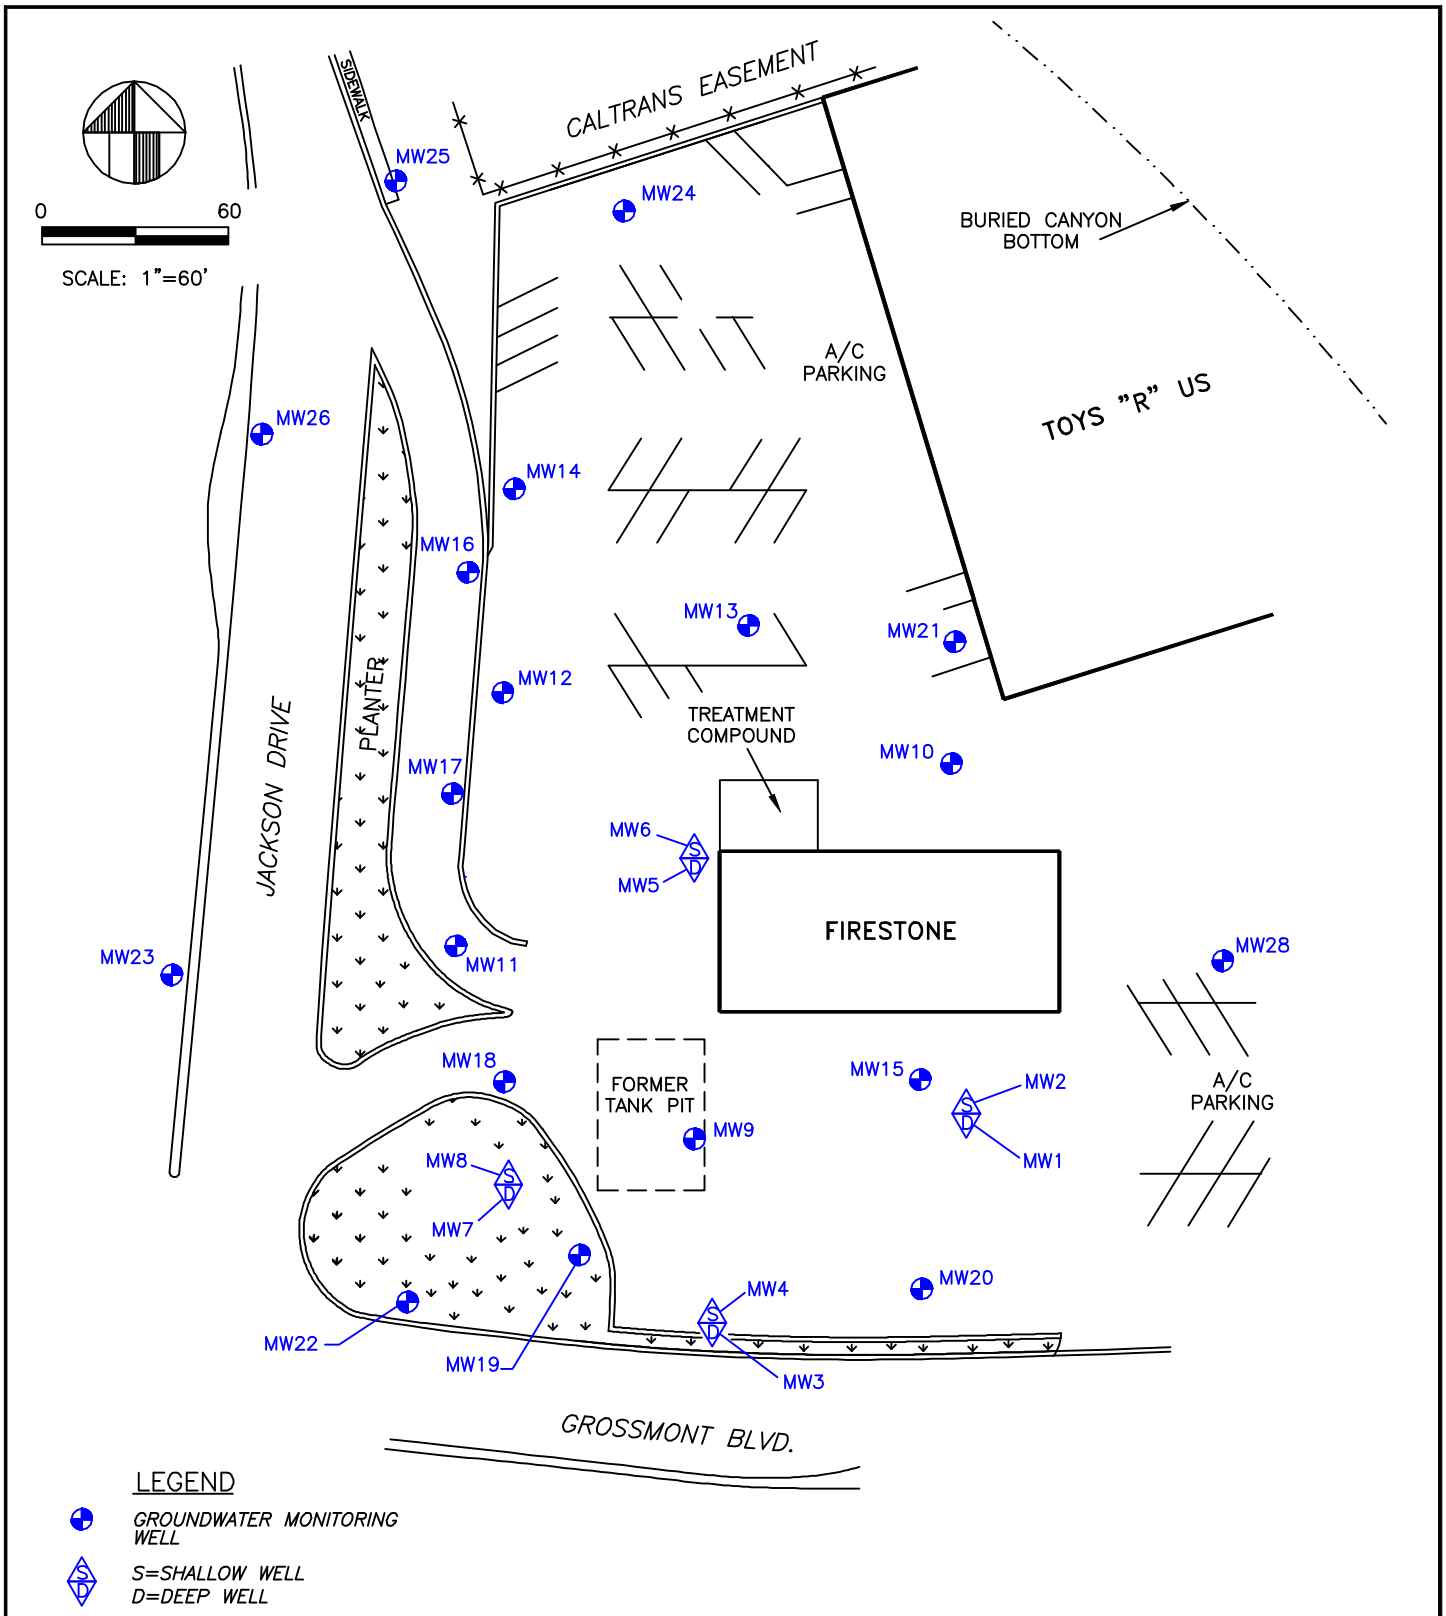

LEGEND

GROUNDWATER MONITORING WELL

S=SHALLOW WELL
D=DEEP WELL

NOTE:
ALL LOCATIONS AND DIMENSIONS ARE APPROXIMATE.

EnecoTech®

Project: NIHI	SITE MAP
8780 GROSSMONT BLVD. LA MESA, CALIFORNIA	

File No.: 02-00515-012	Date:		Figure No.:	REV.:
Drawn By: MJL	Design By:	Checked By:	Approved By:	ACAD File No.: SITEBASE