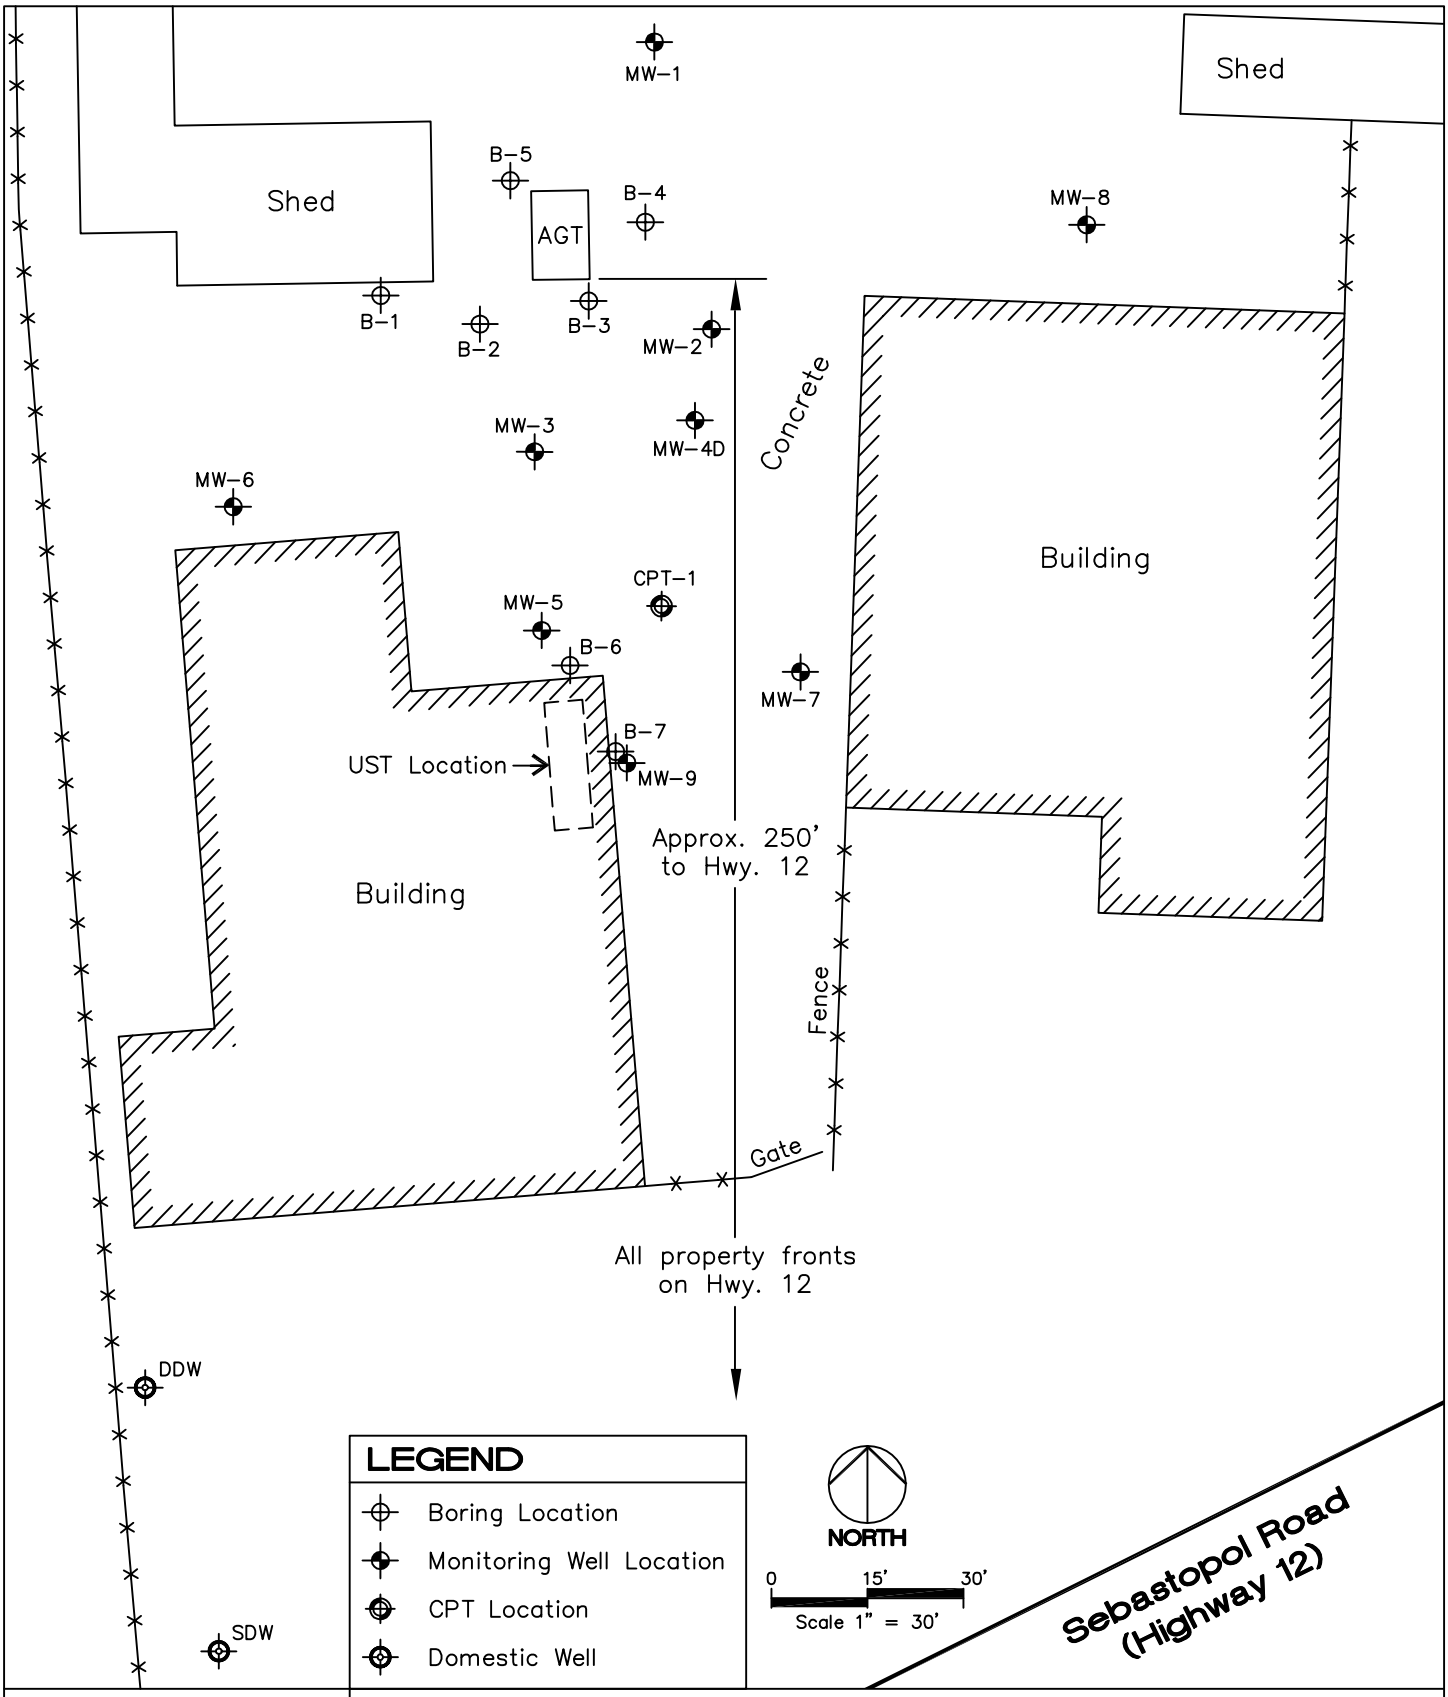

SCS ENGINEERS

3645 WESTWIND BOULEVARD
SANTA ROSA, CA 95403
Ph. (707) 546-9461
Fax (707) 544-5769

SITE PLAN

Weeks Drilling and Pump
6100 Sebastopol Road (Hwy. 12)
Sebastopol, California

FIGURE: 2

PROJECT NO.:	FILENAME:	DRAWN BY:	APPR. BY:	GPS DATE:	W.O. NO.:	REVISIONS:	DATE:
340.00	340.00-SP	ALP	GSJ		3008r		10/1/03