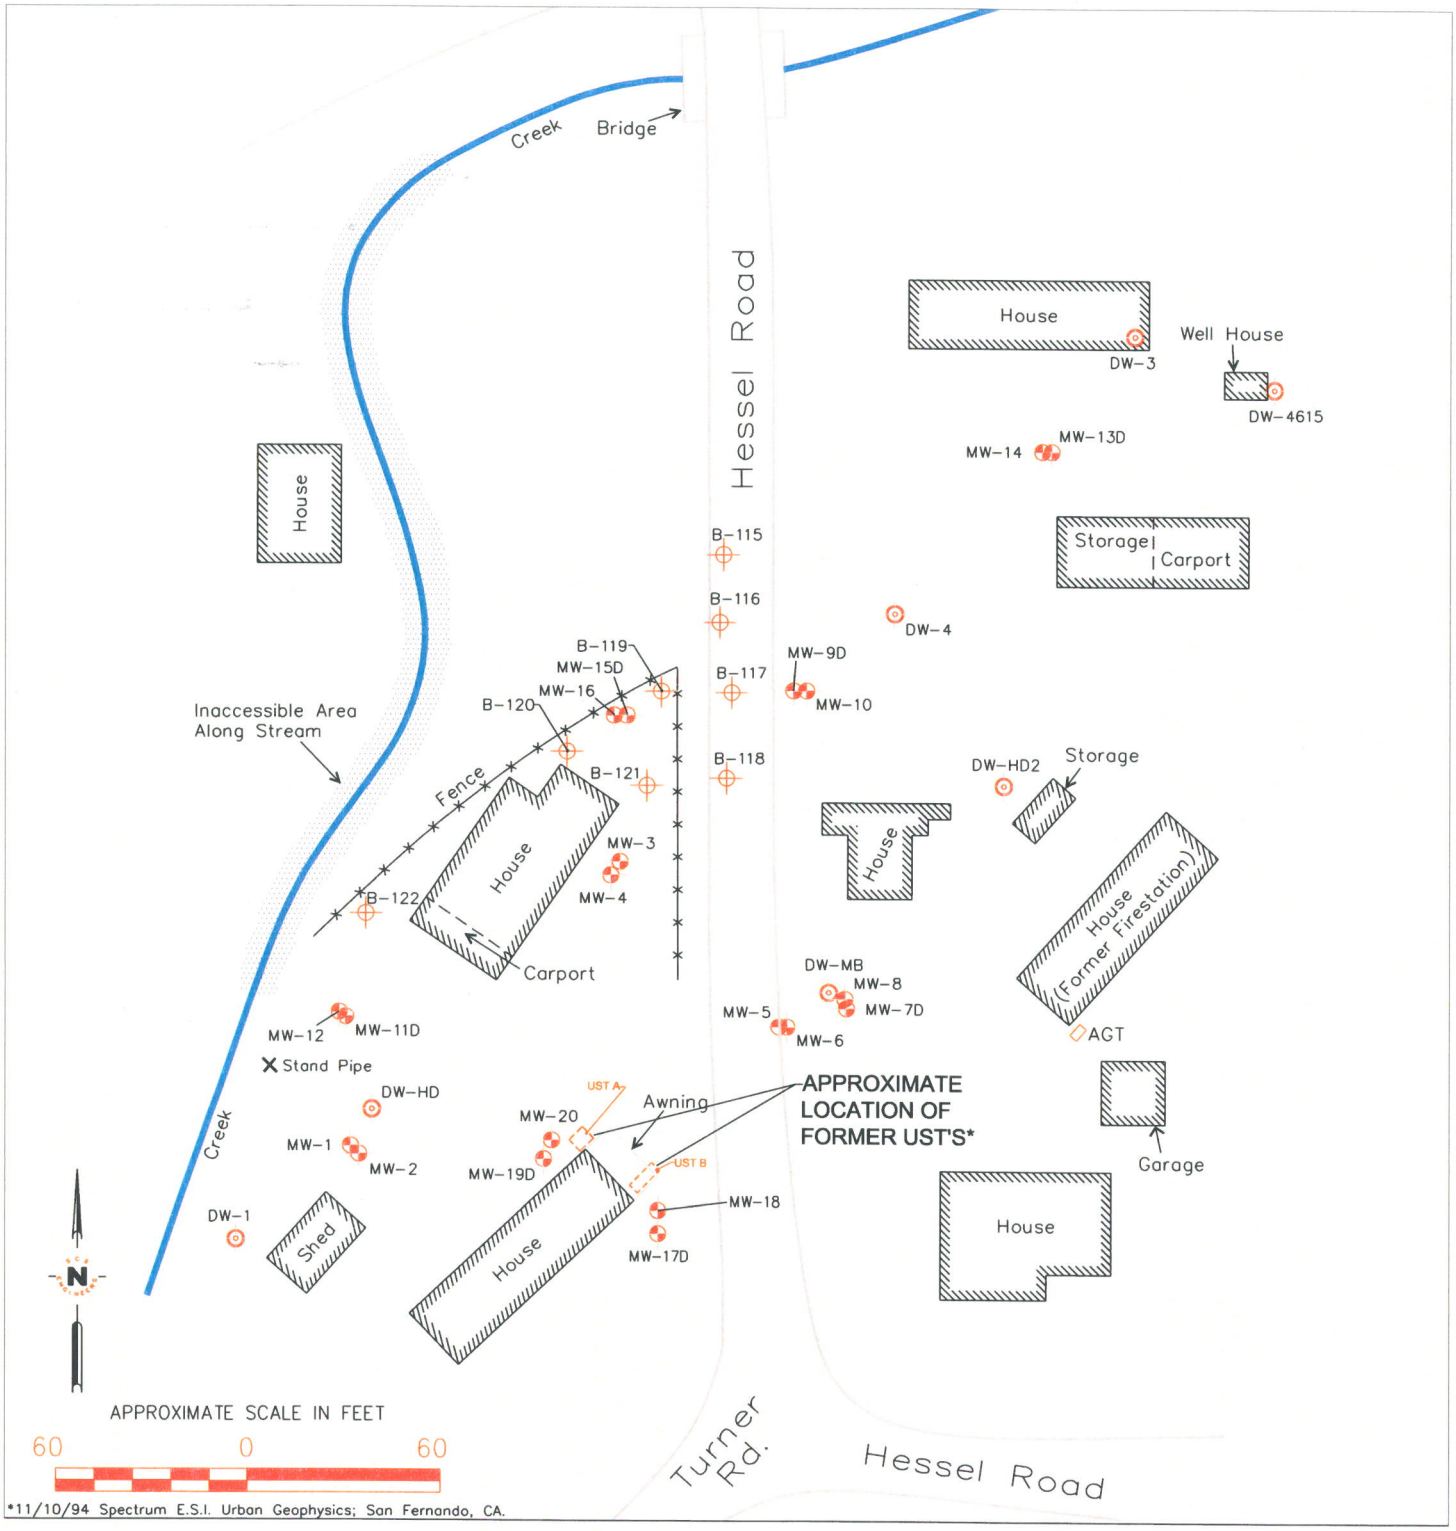

*11/10/94 Spectrum E.S.I. Urban Geophysics; San Fernando, CA.

LEGEND

- Boring Location
- Monitoring Well Location
- Water Supply Well (DW=Domestic Well; HD=Hand Dug)

UST A = 290 GALLON CAPACITY (GASOLINE)

UST B = 575 GALLON CAPACITY (GASOLINE)

SCS ENGINEERS

ENVIRONMENTAL CONSULTANTS

3645 WESTWIND BOULEVARD
SANTA ROSA, CALIFORNIA 94503
PH. (707) 946-5461 FAX. (707) 544-5769

PROJ. NO.	DWN. BY:	ACAD FILE:
3317.00	JJM	3317.00-SP-B's 115-122_4-05
DATE 4/6/05	CHK. BY: KLC	APP. BY: KLC

SHEET TITLE: SITE PLAN WITH MONITORING WELL AND BORING LOCATIONS

PROJECT TITLE: JOHN RIDDELL
4660 HESSEL ROAD
SEBASTOPOL, CALIFORNIA

SCALE: 1" = 60'

FIGURE NO. 7