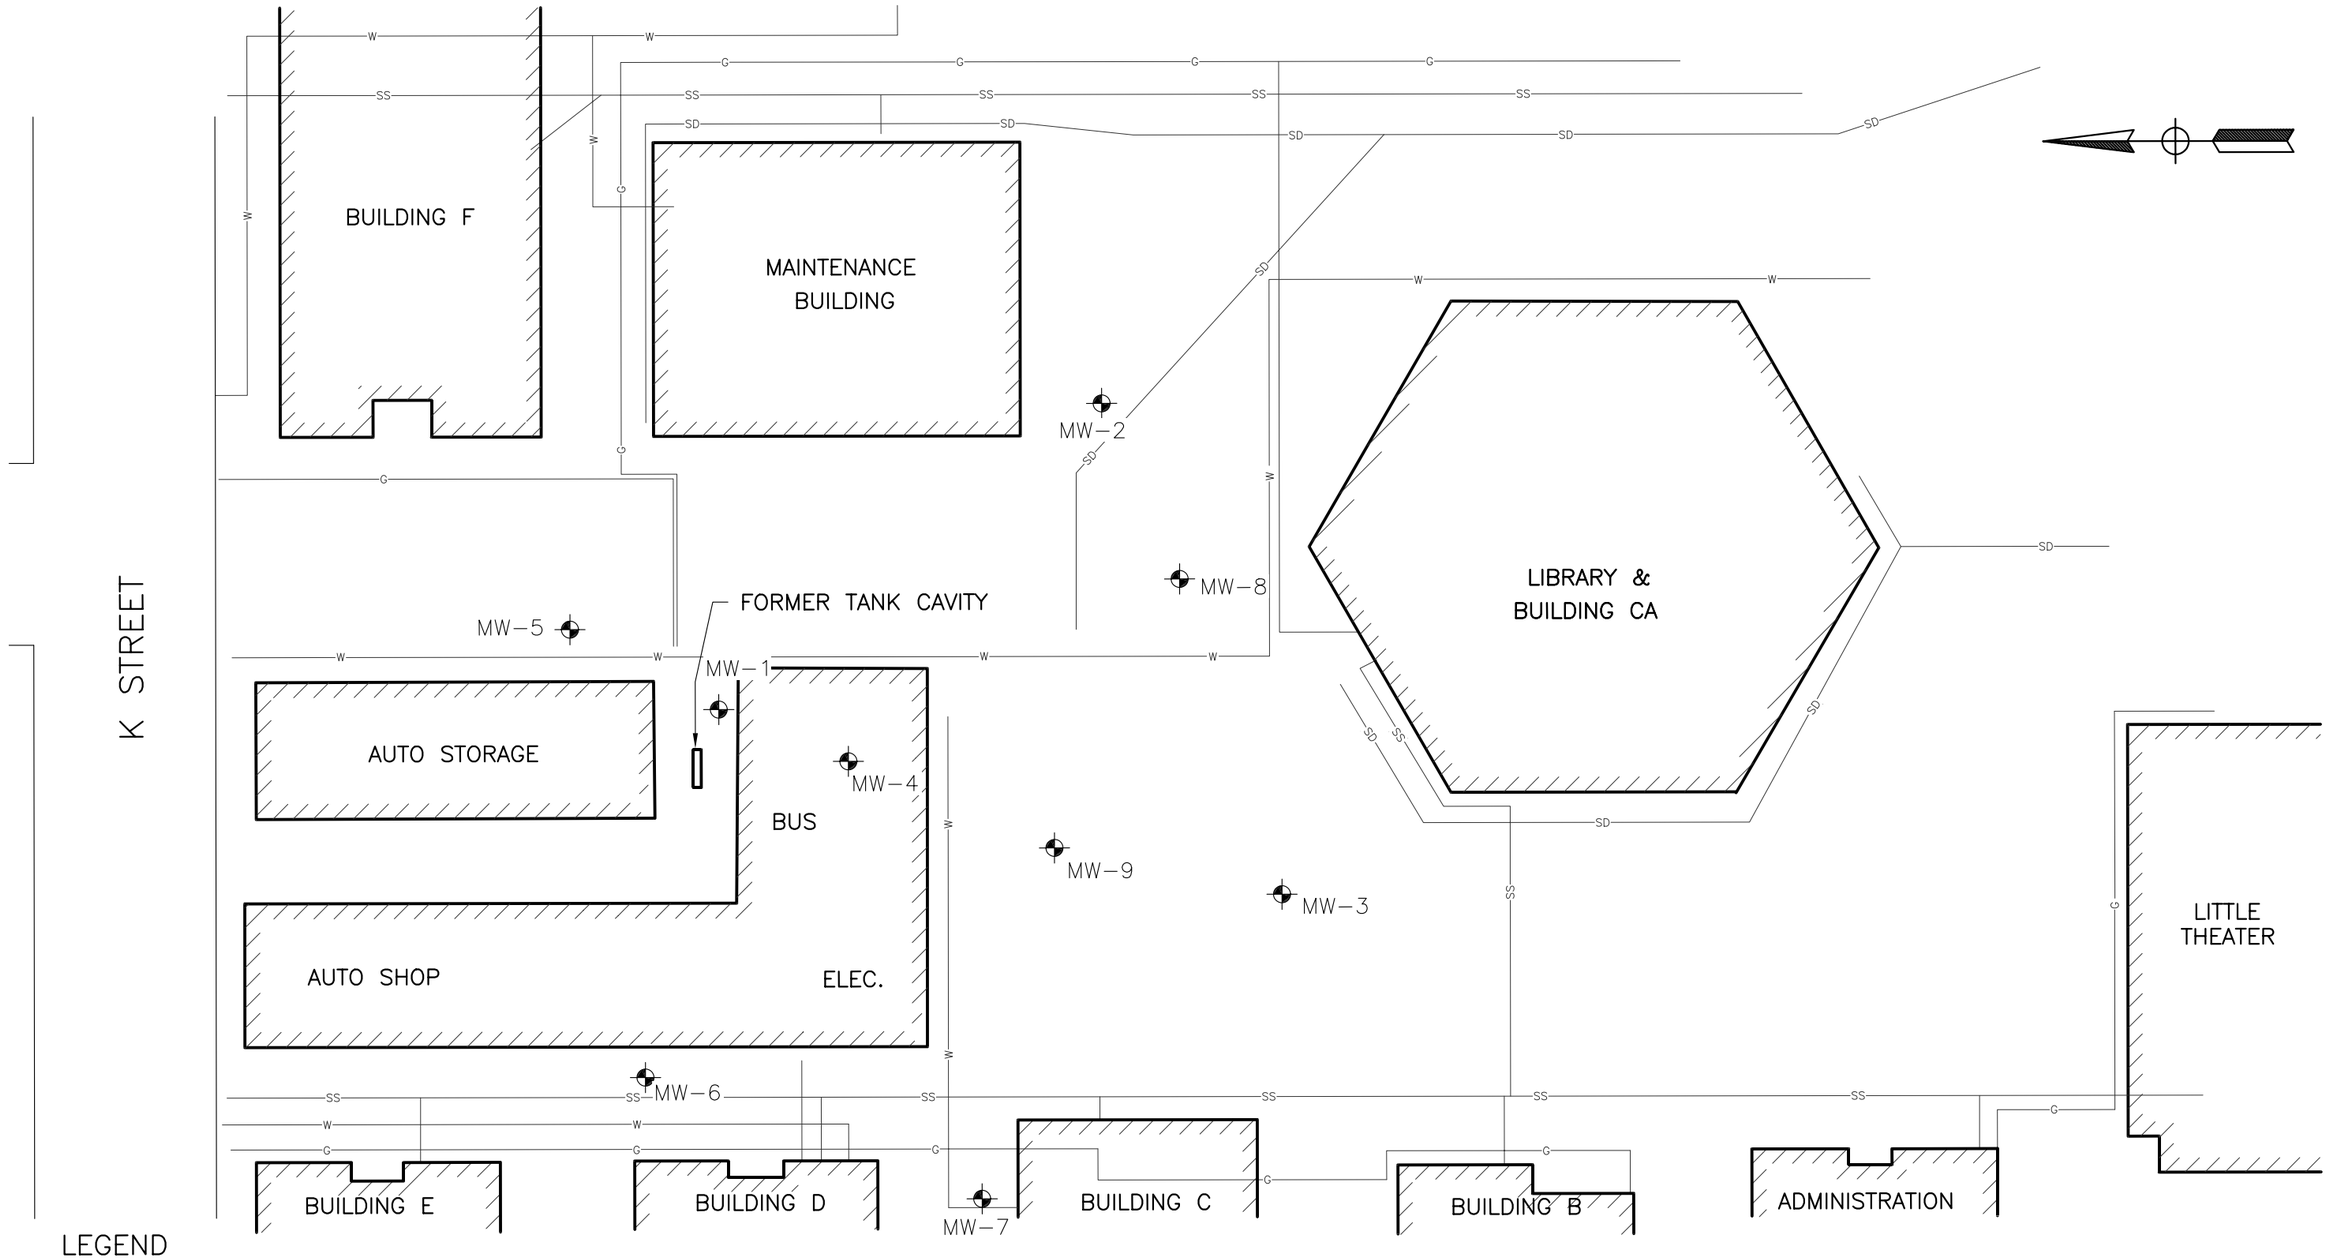

LEGEND

MONITORING WELL

NO.	REVISION	BY	CHK	DATE

LACO ASSOCIATES
CONSULTING ENGINEERS
21 W. 4TH ST. EUREKA, CA 95501 (707)443-5054

GEOTRACKER SITE MAP
SITE MAP

FORTUNA UNION HIGH SCHOOL
FORTUNA, CALIF.

SCALE	1"=40'
DRAWN	BAB
CHECK	
APPVD	
DATE	12/02/03
JOB NO.	3189.04
FIGURE	2

Dec 09,2003-3:54pm
T:\Projects 3000\3189\3189-GEO-pdf\ 3189-Site03.dwg