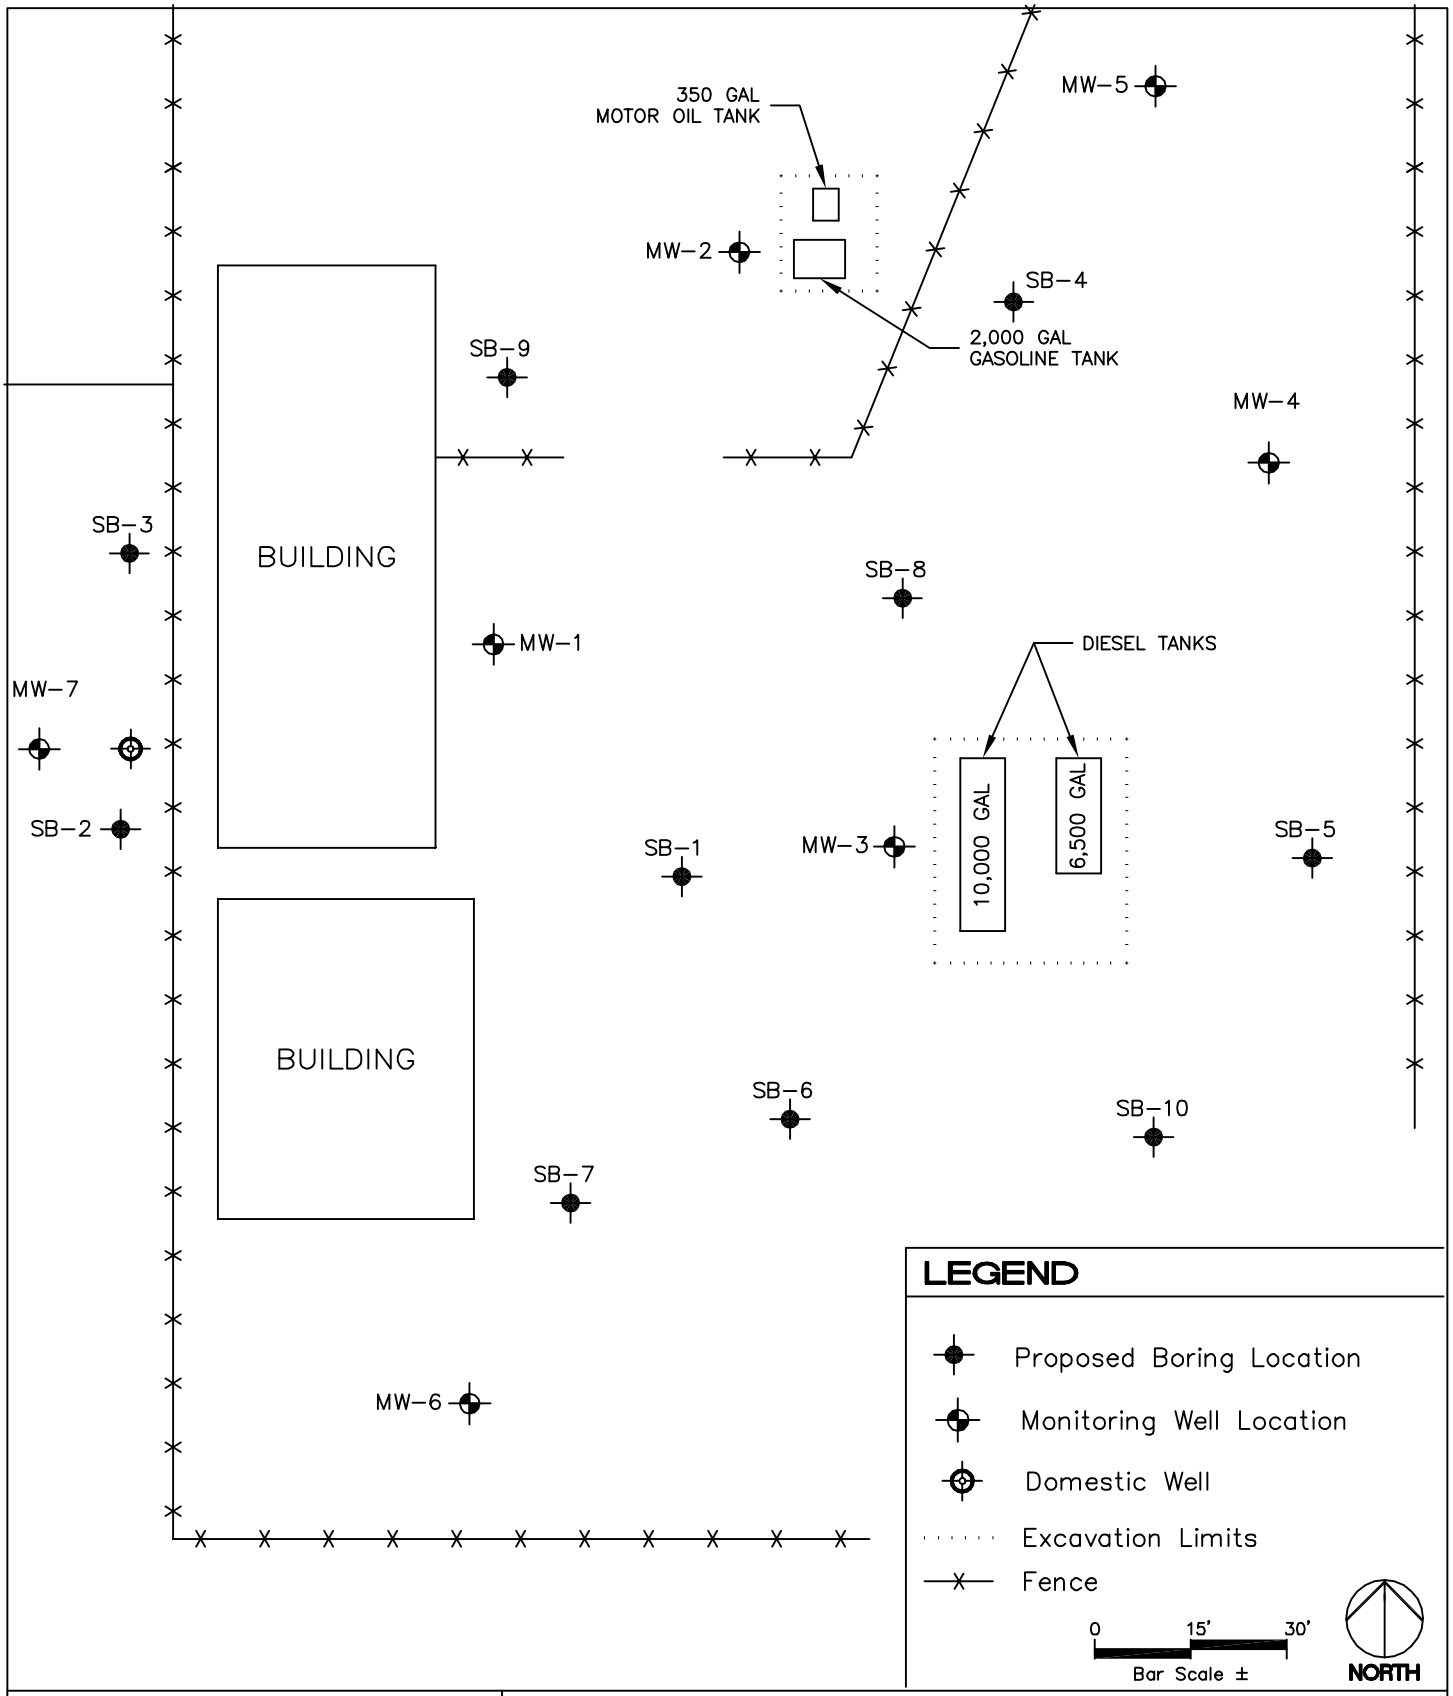

TRANS TECH CONSULTANTS

3645 Westwind Blvd.
Santa Rosa, CA 95403
707-546-9461

SITE PLAN

Pipeline Excavators
5715 Sebastopol Road
Sebastopol, California

PLATE
2

DRAWN BY:	DWG NAME:	APPR. BY:	JOB NUMBER:	W.O. NUMBER:	REVISIONS:	DATE:
AJH	sp1301.01.02	LSH	1301.01.02	2302		5/16/02