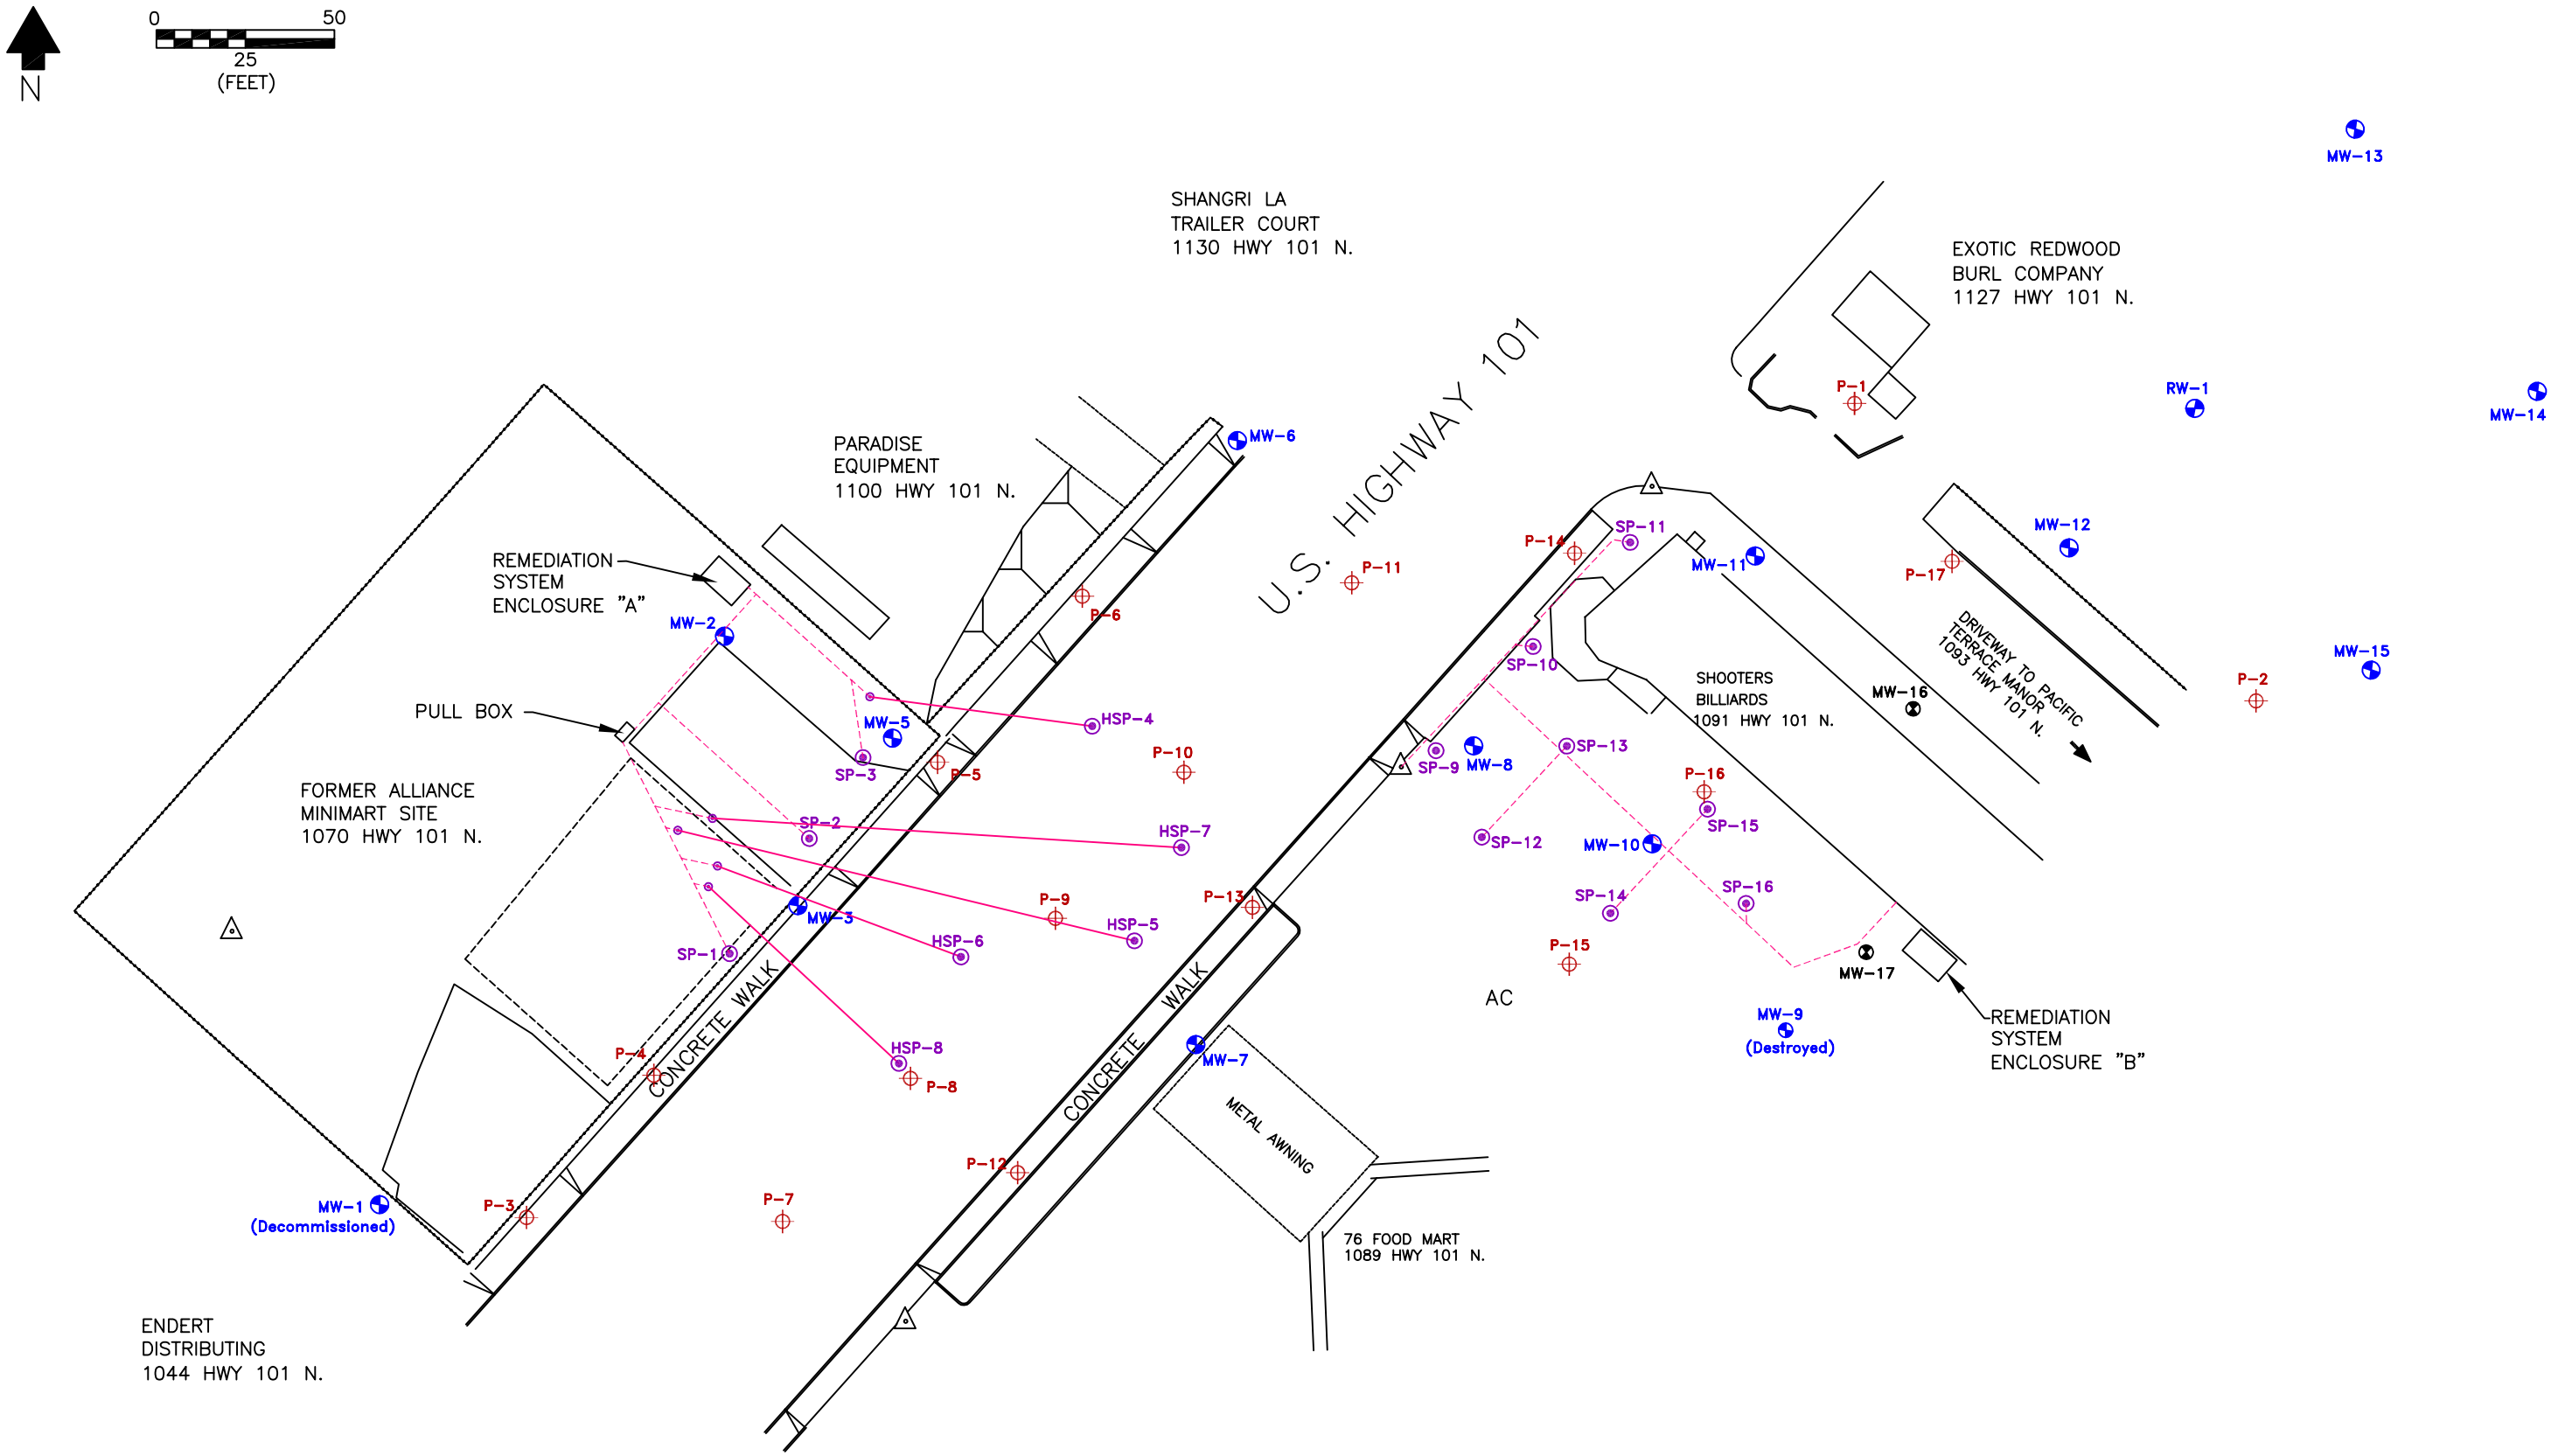

LEGEND

SP-7	ISCO Ozone Injection Well
MW-8	Monitoring Well Location
P-8	Push Probe
----------	Horizontally Installed Borehole

FORMER ALLIANCE FOOD MART, 1070 Hwy. 101 N., Crescent City, CA

SITE PLAN

Bergeson-Boese & Associates, Inc.
Comprehensive Environmental Services
32986 Roberts Court
Coburg, Oregon 97408
(541) 484-9484
25195 SW Parkway Ave., Suite207
Wilsonville, Oregon 97070
(503) 570-9484

Job Code:	OTT-02
CADD File:	OTT02SURVEY.DWG
Scale:	1" = 50'
Drawn:	KATHRYN DAVIS DESIGNS
Checked:	CHRIS STINE
Date:	05/03/06