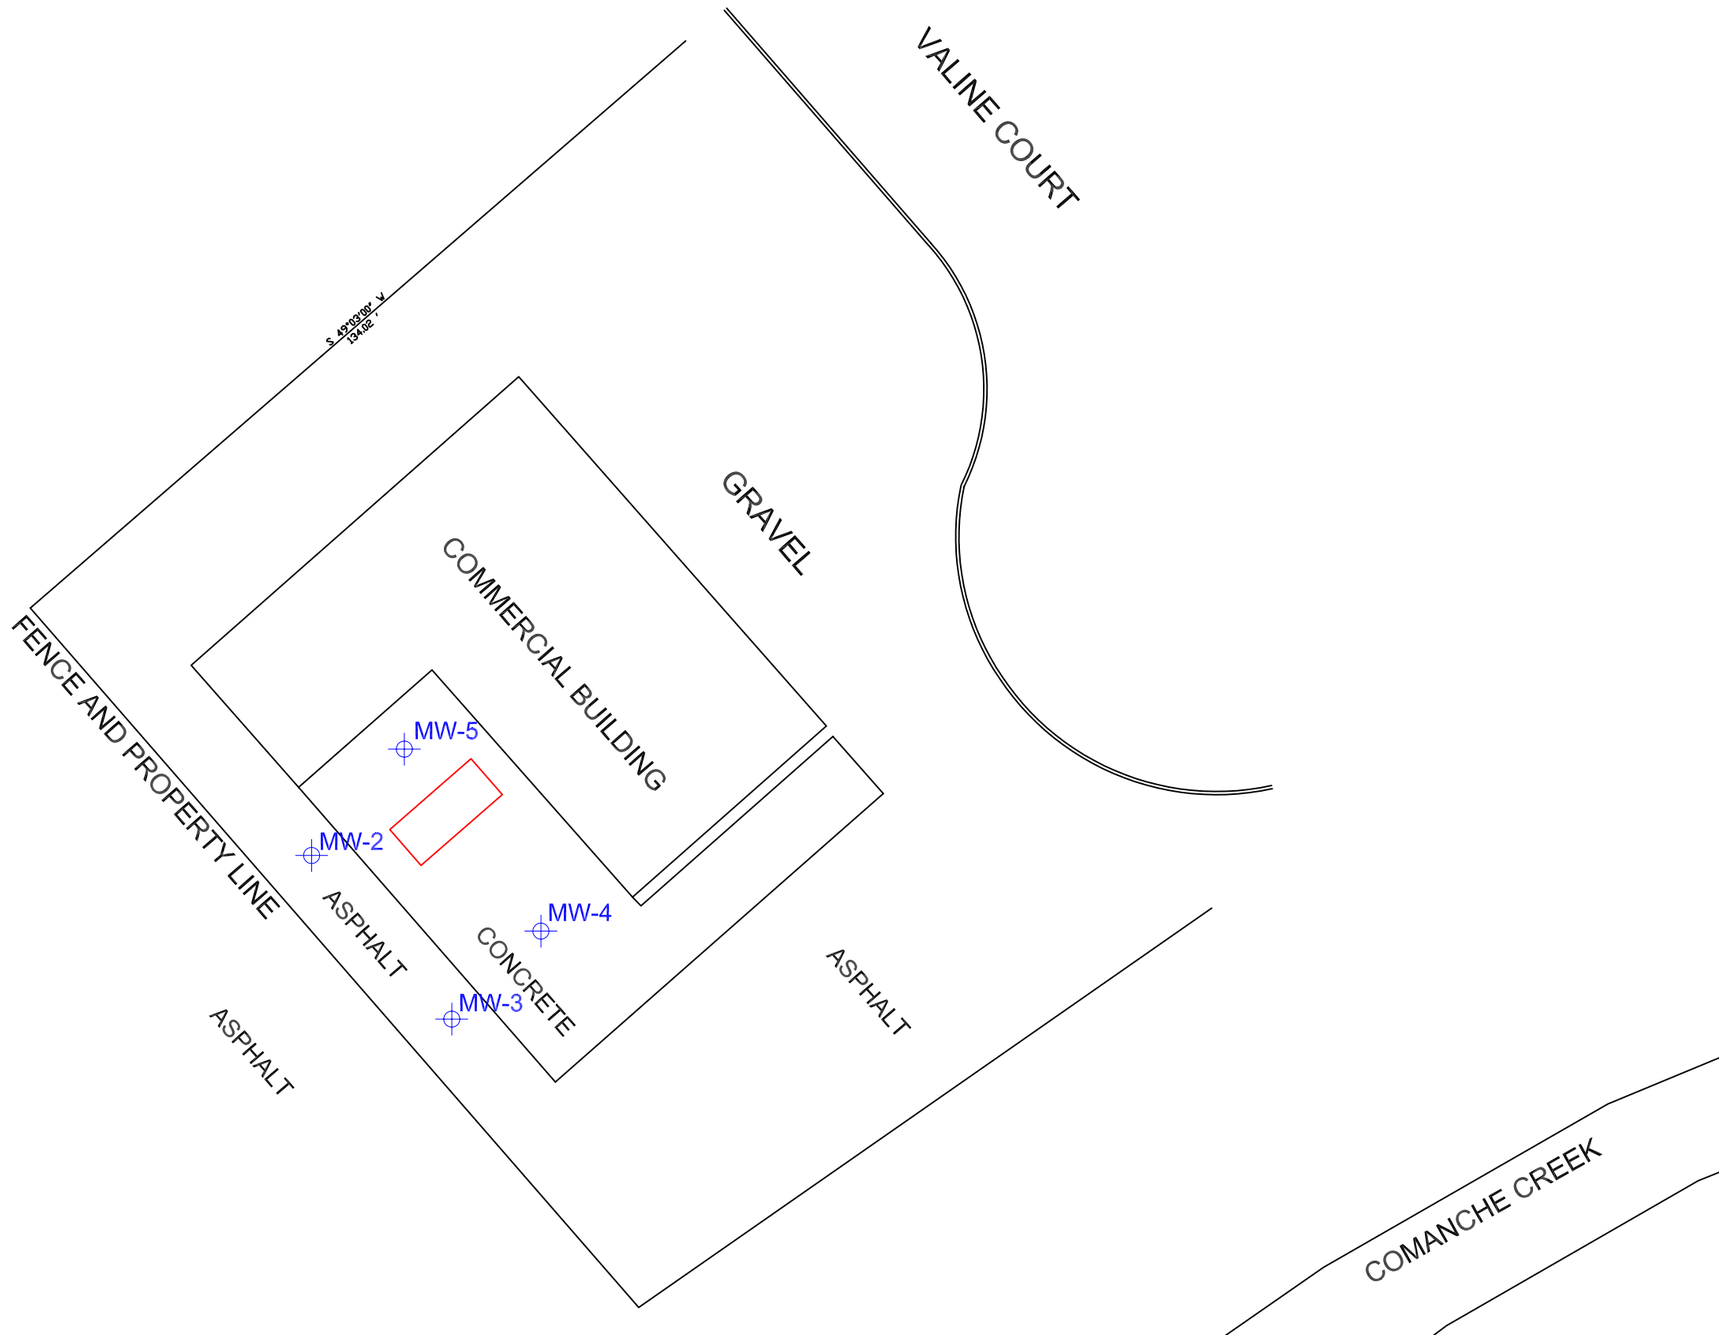

LEGEND

MW-3 — EXISTING MONITORING WELL

FORMER UST LOCATIONS

EXISTING SITE BUILDING OR STRUCTURE

N

SCALE: 1 IN = 25 FT

HANOVER, INC.
56 HANOVER LANE, SUITE 100
CHICO, CA 95973
(530) 342-1333
FAX (530) 342-1490

REVISIONS:	REV. BY/DATE:

CONOVER PROPERTY
2470 VALINE COURT
CHICO, CA

FIGURE 2: SITE PLAN

PROJECT NO.:	
DRAWING NO.:	SITEMAP
DRAWN BY:	
DATE:	
APPROVED BY:	
DATE:	