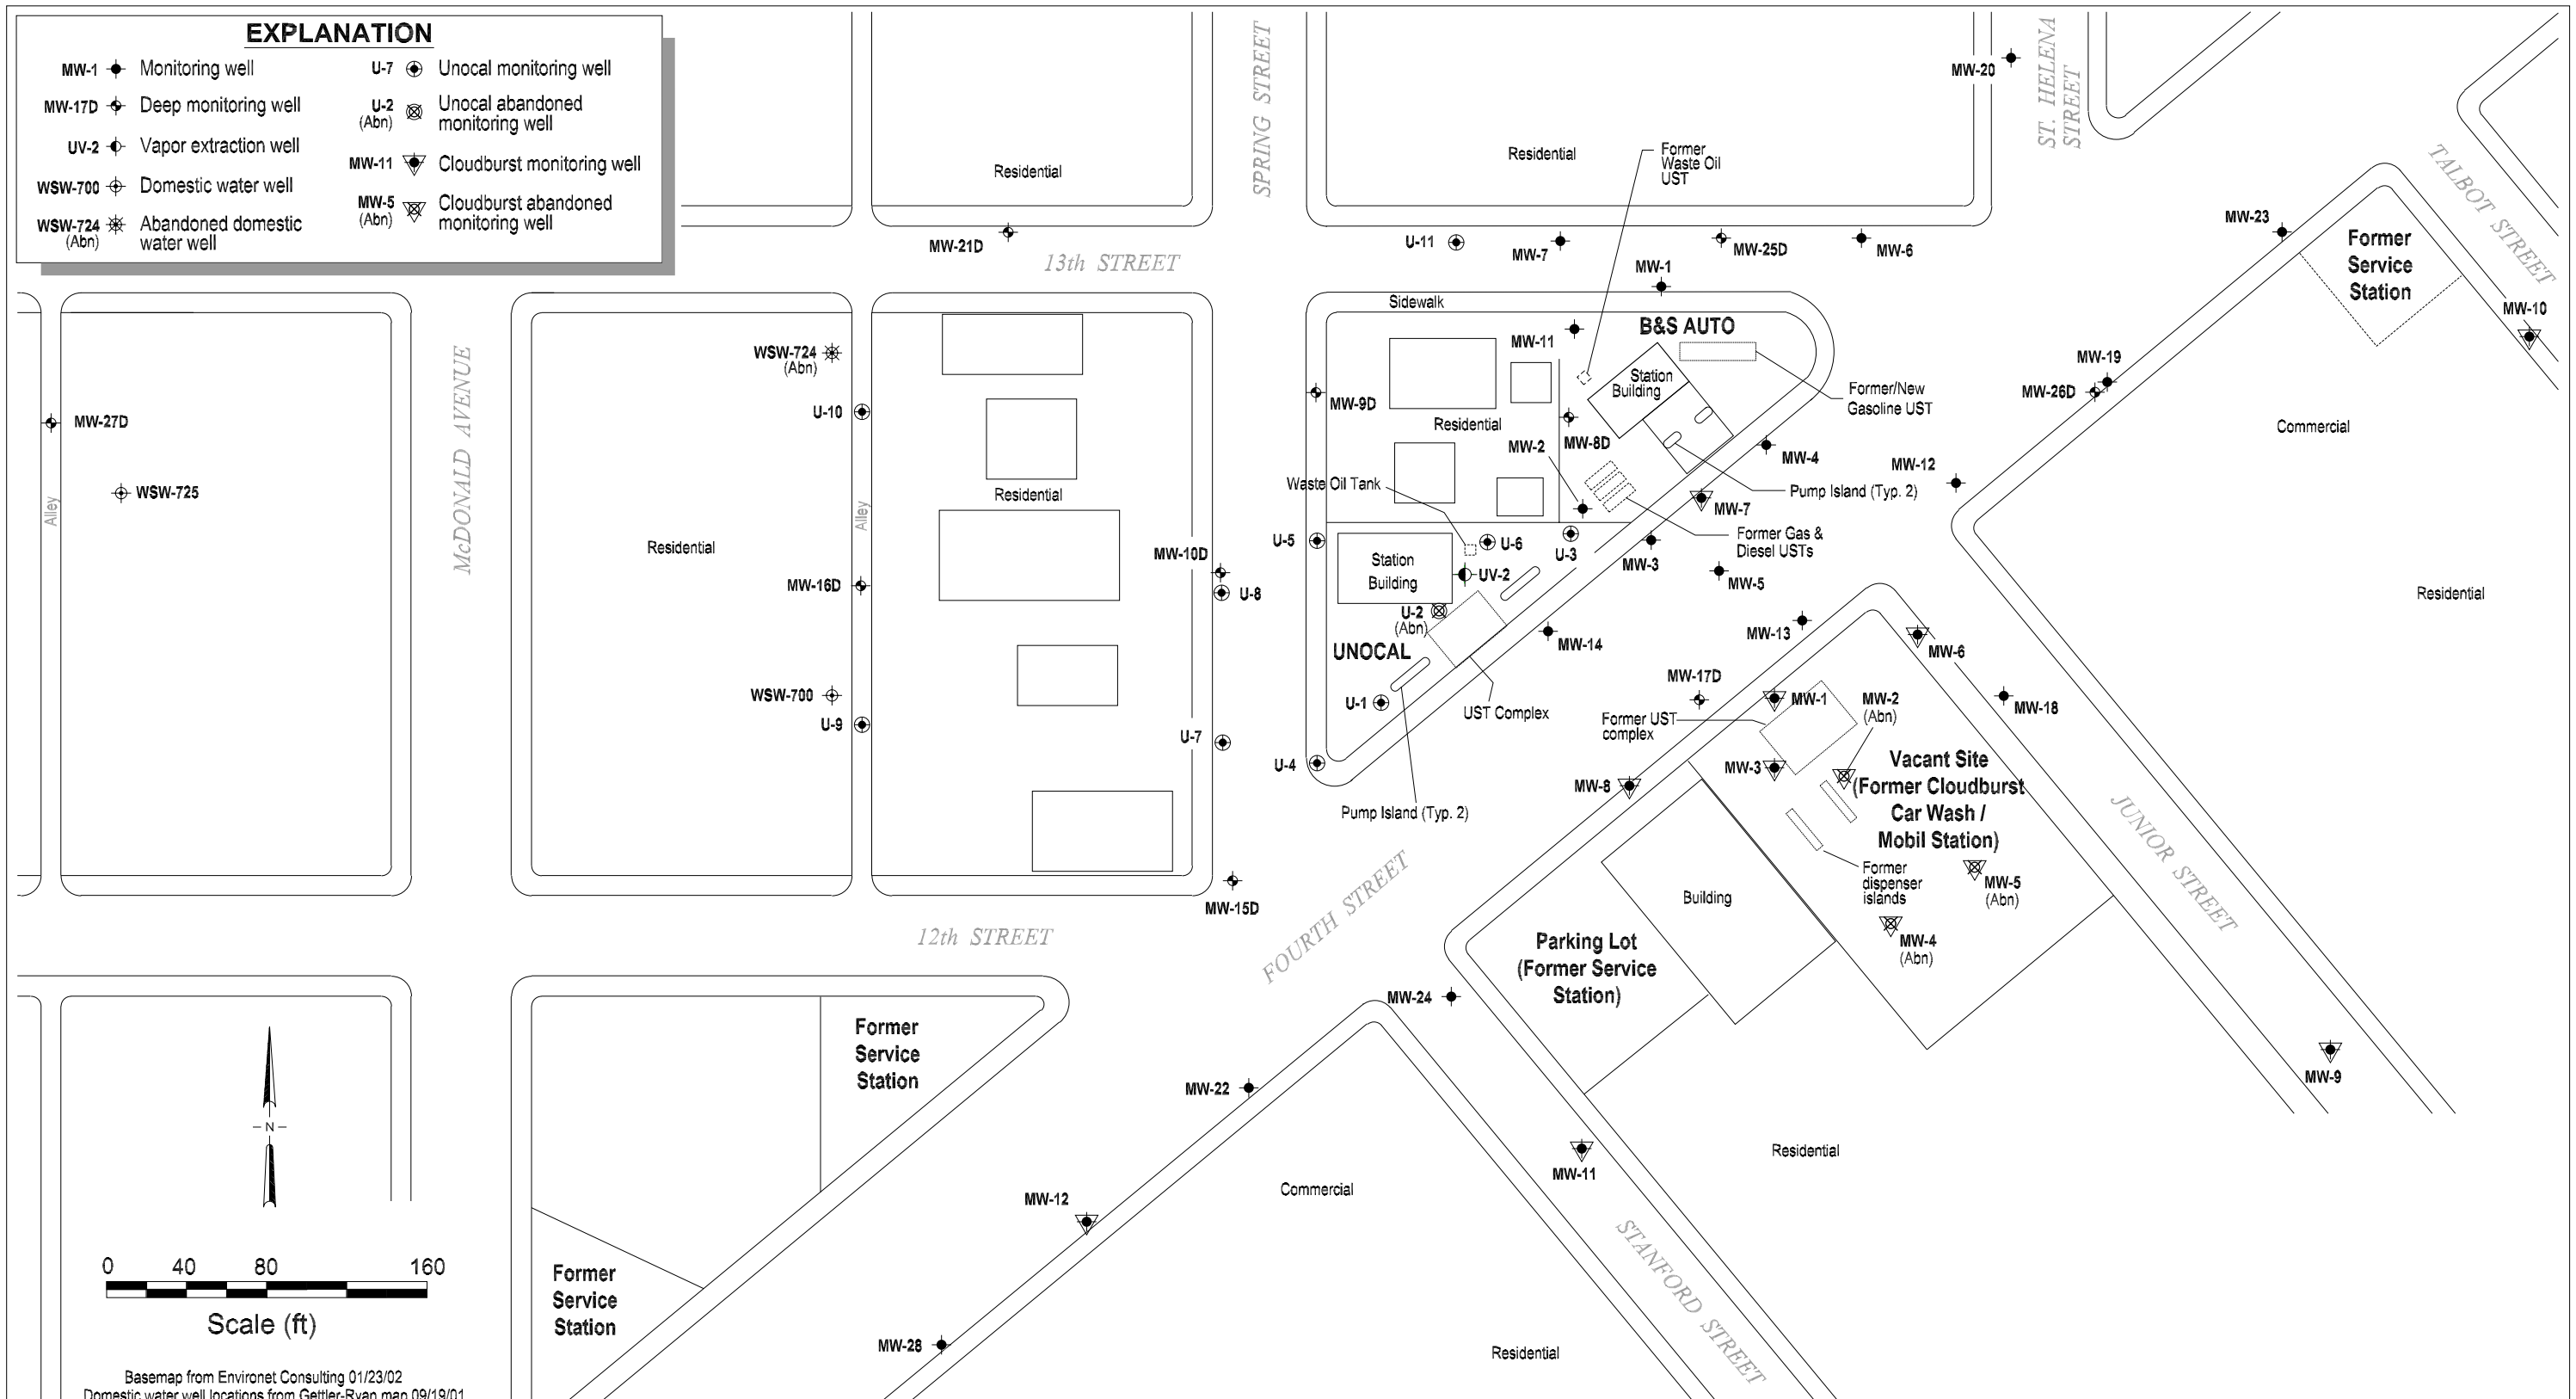

CAMBRIA

SITE PLAN

Monitoring Well Locations
B & S Auto
1333 Fourth Street
Santa Rosa, California

FIGURE
2

DRAWN BY:	DWG NAME:	APPROVED BY:	JOB NUMBER:	W.O. NUMBER:	REVISIONS:	DATE:
ALP	NEWSITEPLAN.DWG					01/23/02