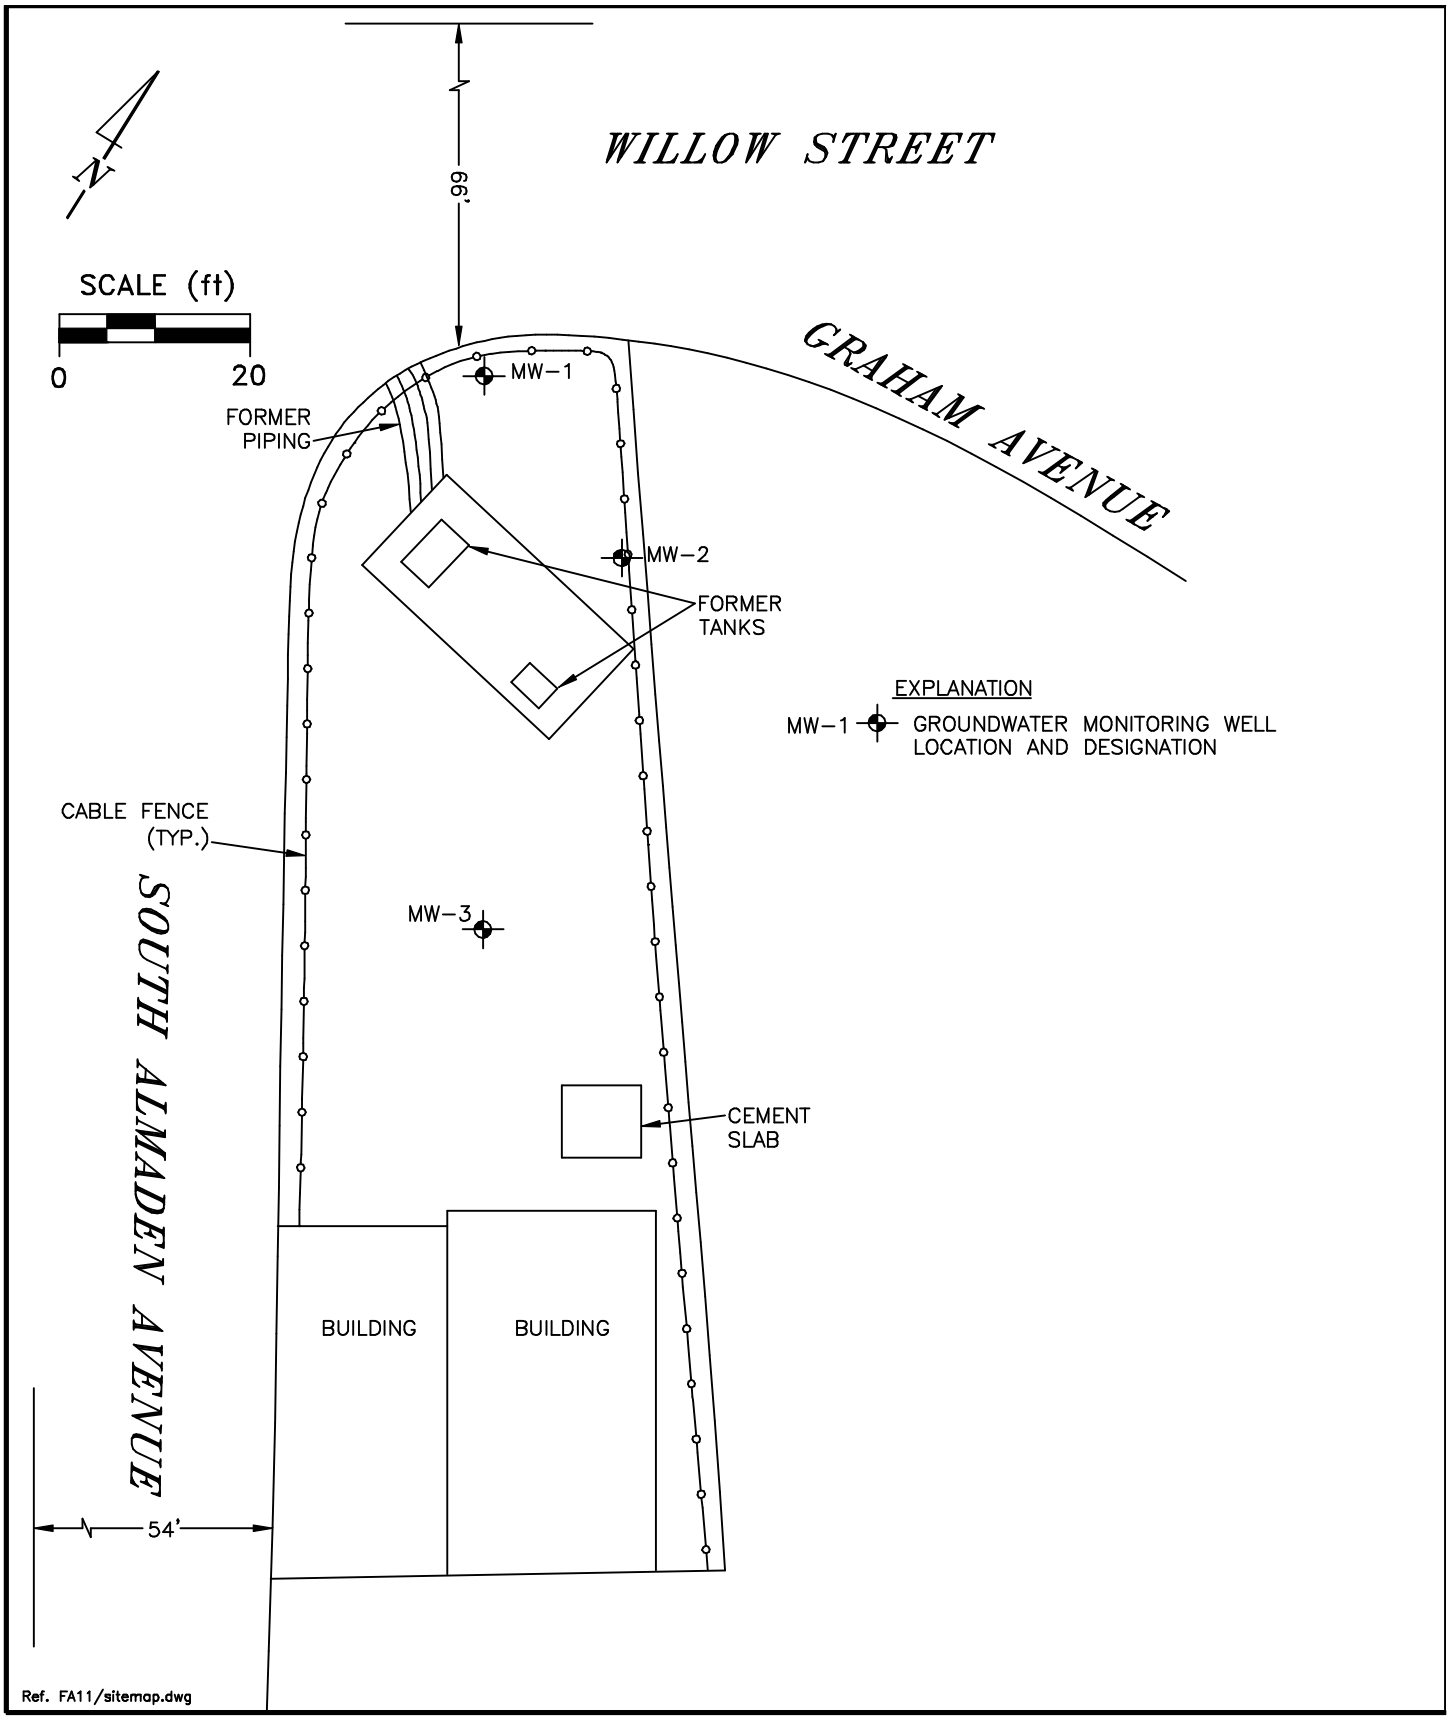

PREPARED BY

RRM engineering contracting firm

SITE MAP

DULLY/LANE PROPERTY
1016 South Almaden Avenue
San Jose, California

FIGURE: **2**

PROJECT: FA11