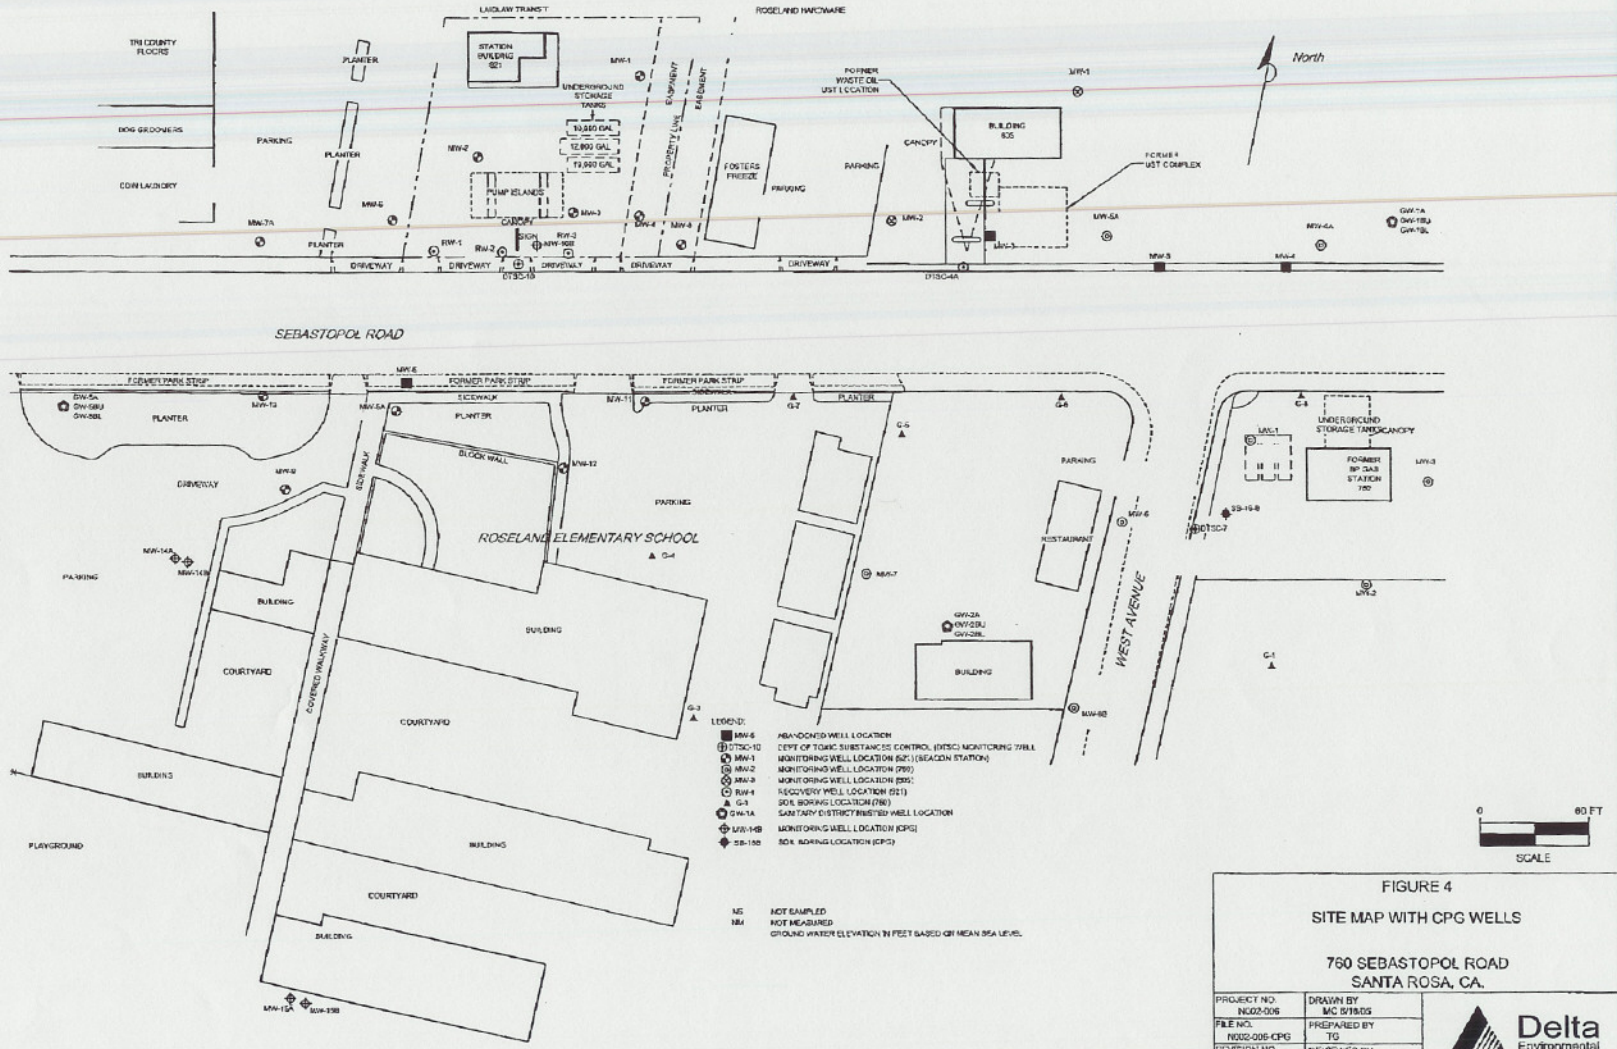

FIGURE 4

SITE MAP WITH CPG WELLS

760 SEBASTOPOL ROAD
SANTA ROSA, CA.

PROJECT NO. N002-006	DRAWN BY MC 8/18/05
FILE NO. N002-006-CPG	PREPARED BY TG
REVISION NO. 5	REVIEWED BY

Delta Environmental Consultants, Inc.