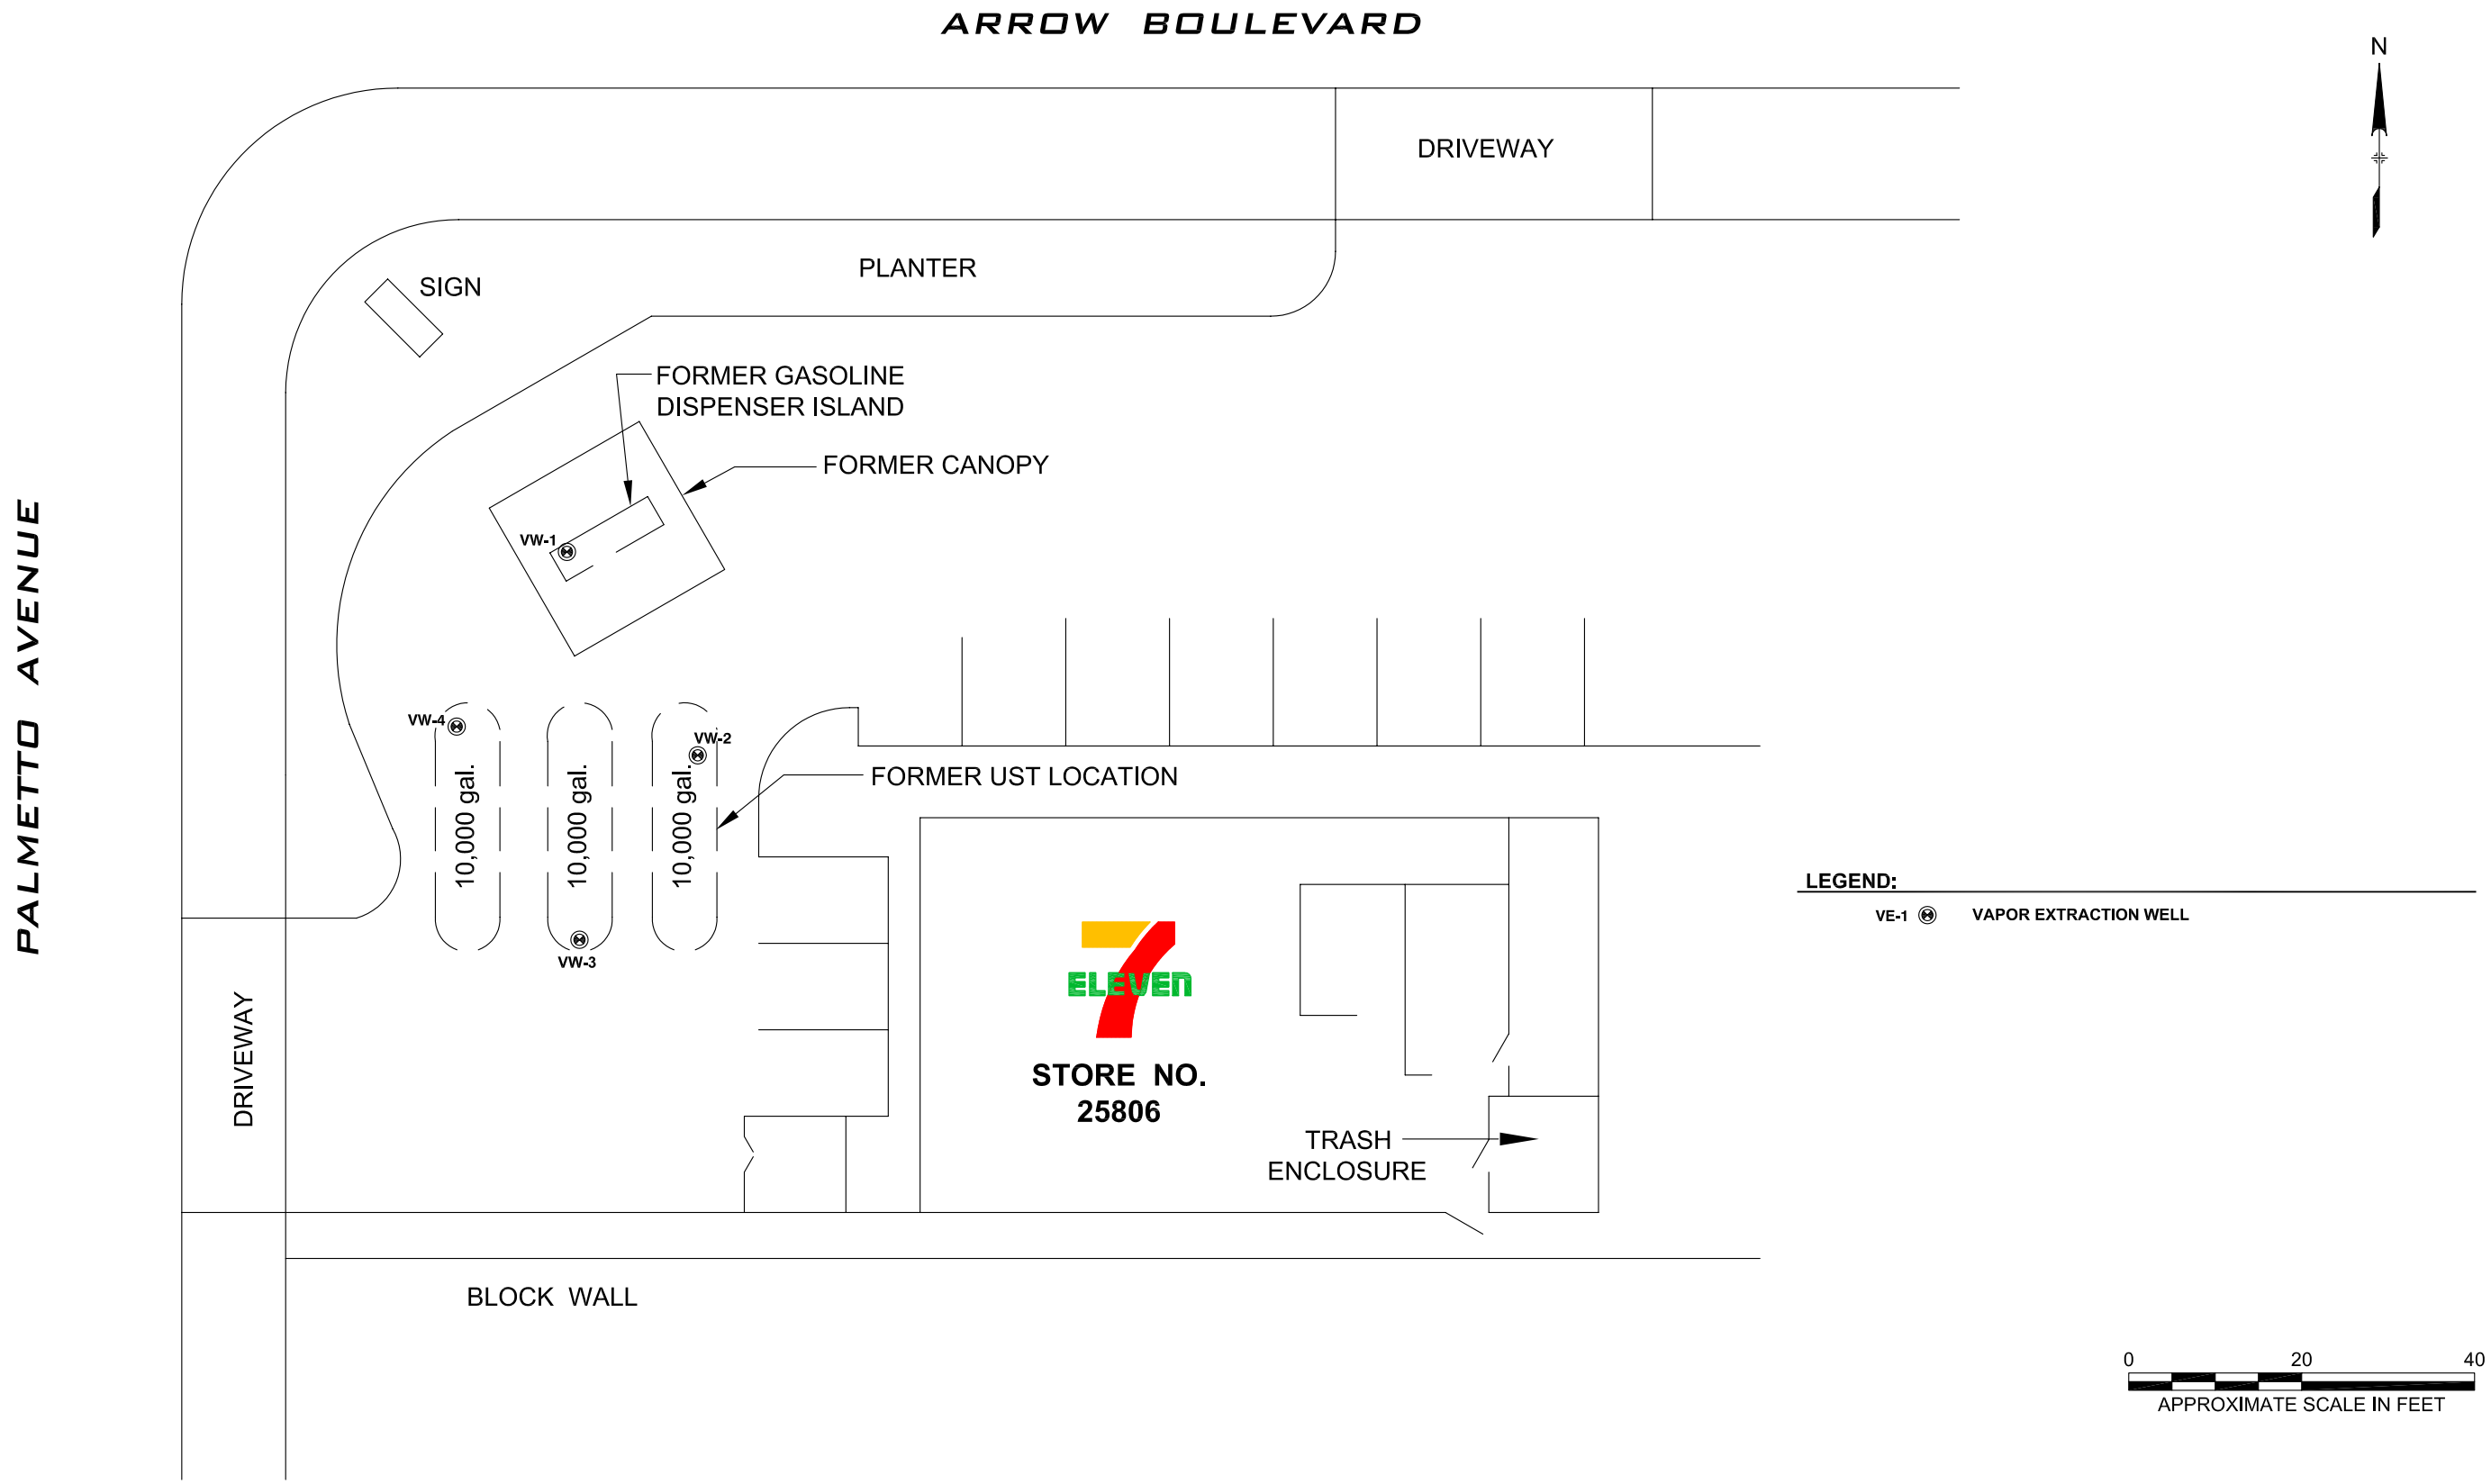

DRAWN BY: PD CHECKED: APPROVED: DATE: 2/26/04 JOB No.: 08EL.25806.04 CAD FILE: 25806SP9-04	PREPARED BY: SECOR 2655 Camino del Rio North, Suite 302 San Diego, California	PREPARED FOR: 7-ELEVEN STORE LOCATION NO. 25806 17305 ARROW BOULEVARD FONTANA, CALIFORNIA	FIGURE: 1 **SITE PLAN**

P:\CAD\ALLPROJECTS2004DWGS\7-ELEVEN 2004\25806-2K4\25806SP9-04.DWG MODIFIED BY PDODGE ON DEC 10, 2004 - 13:31