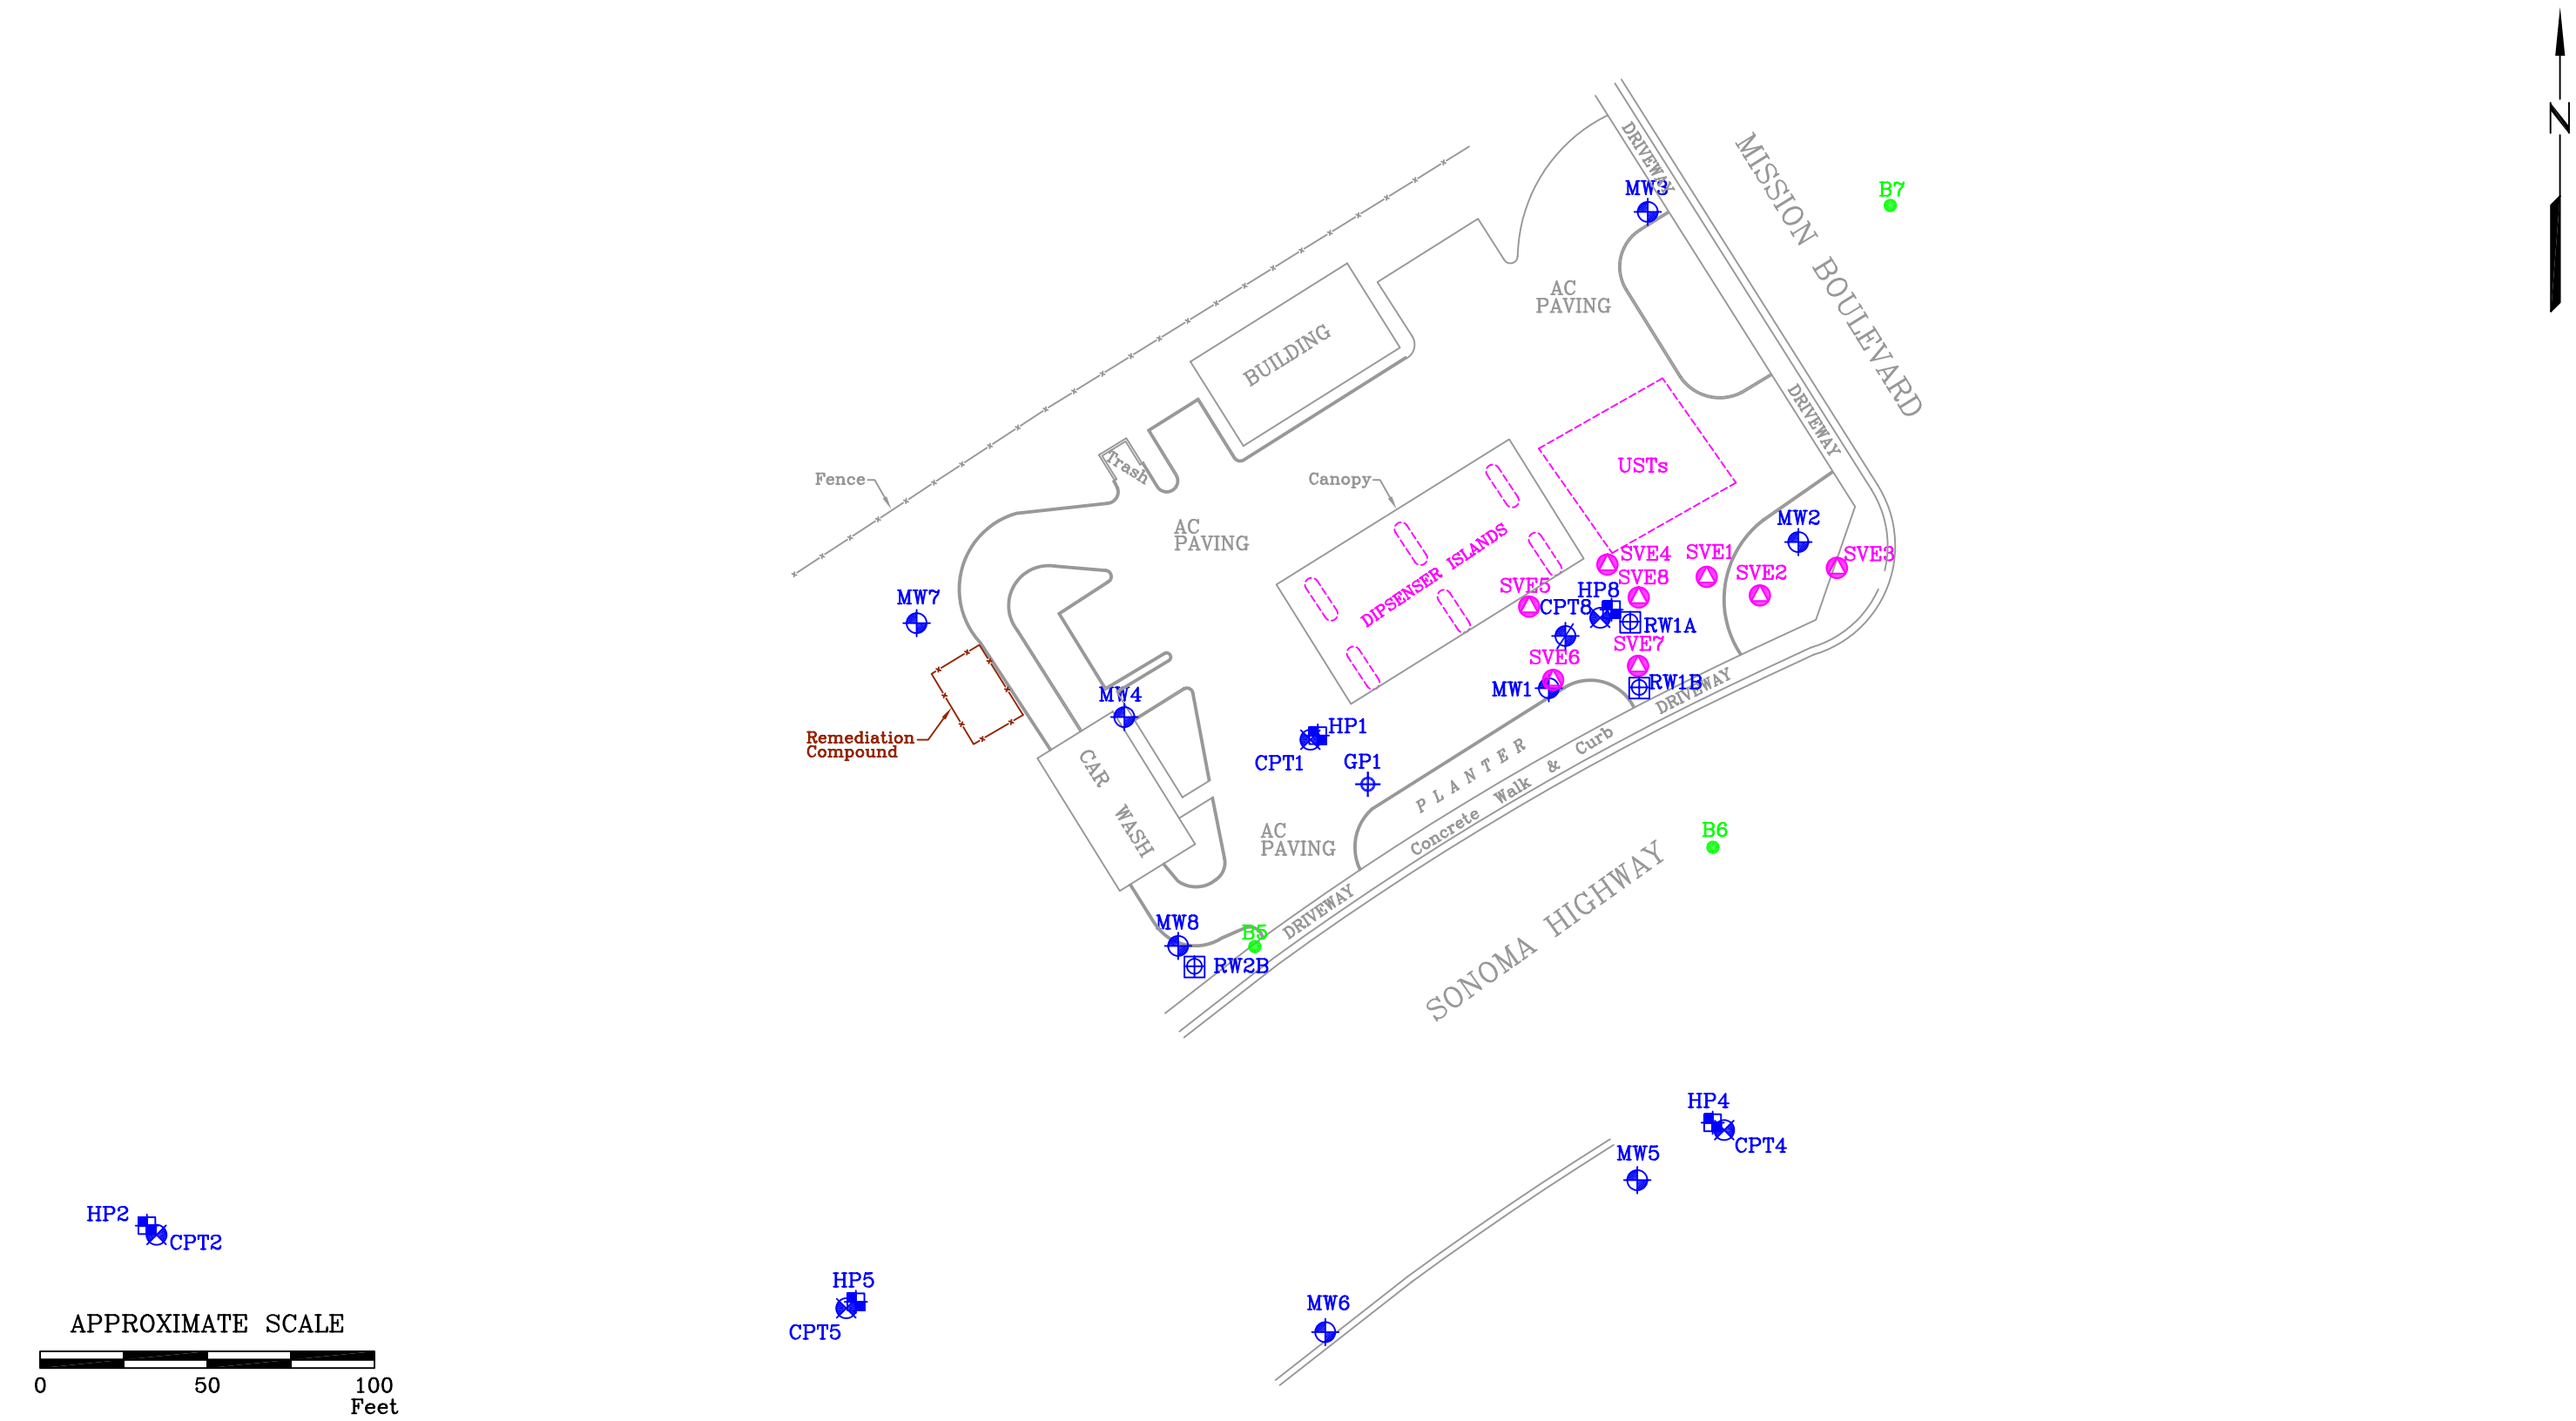

FN 20030005

ERI ENVIRONMENTAL RESOLUTIONS, INC.

GENERALIZED SITE PLAN

FORMER EXXON SERVICE STATION 7-3035
4501 Sonoma Highway
Santa Rosa, California

EXPLANATION

- MW8 — Groundwater Monitoring Well
- SVE8 — Air Sparge/Soil Vapor Extraction Well
- RW2B — Proposed Groundwater Recovery Well
- B7 — Soil Boring
- CPT8 — Cone Penetration Test Boring
- HP8 — Hydropunch Boring
- GP1 — Direct Push Sample
- Destroyed Dry Well

PROJECT NO. 2003

PLATE 2

Jan. 16, 2003