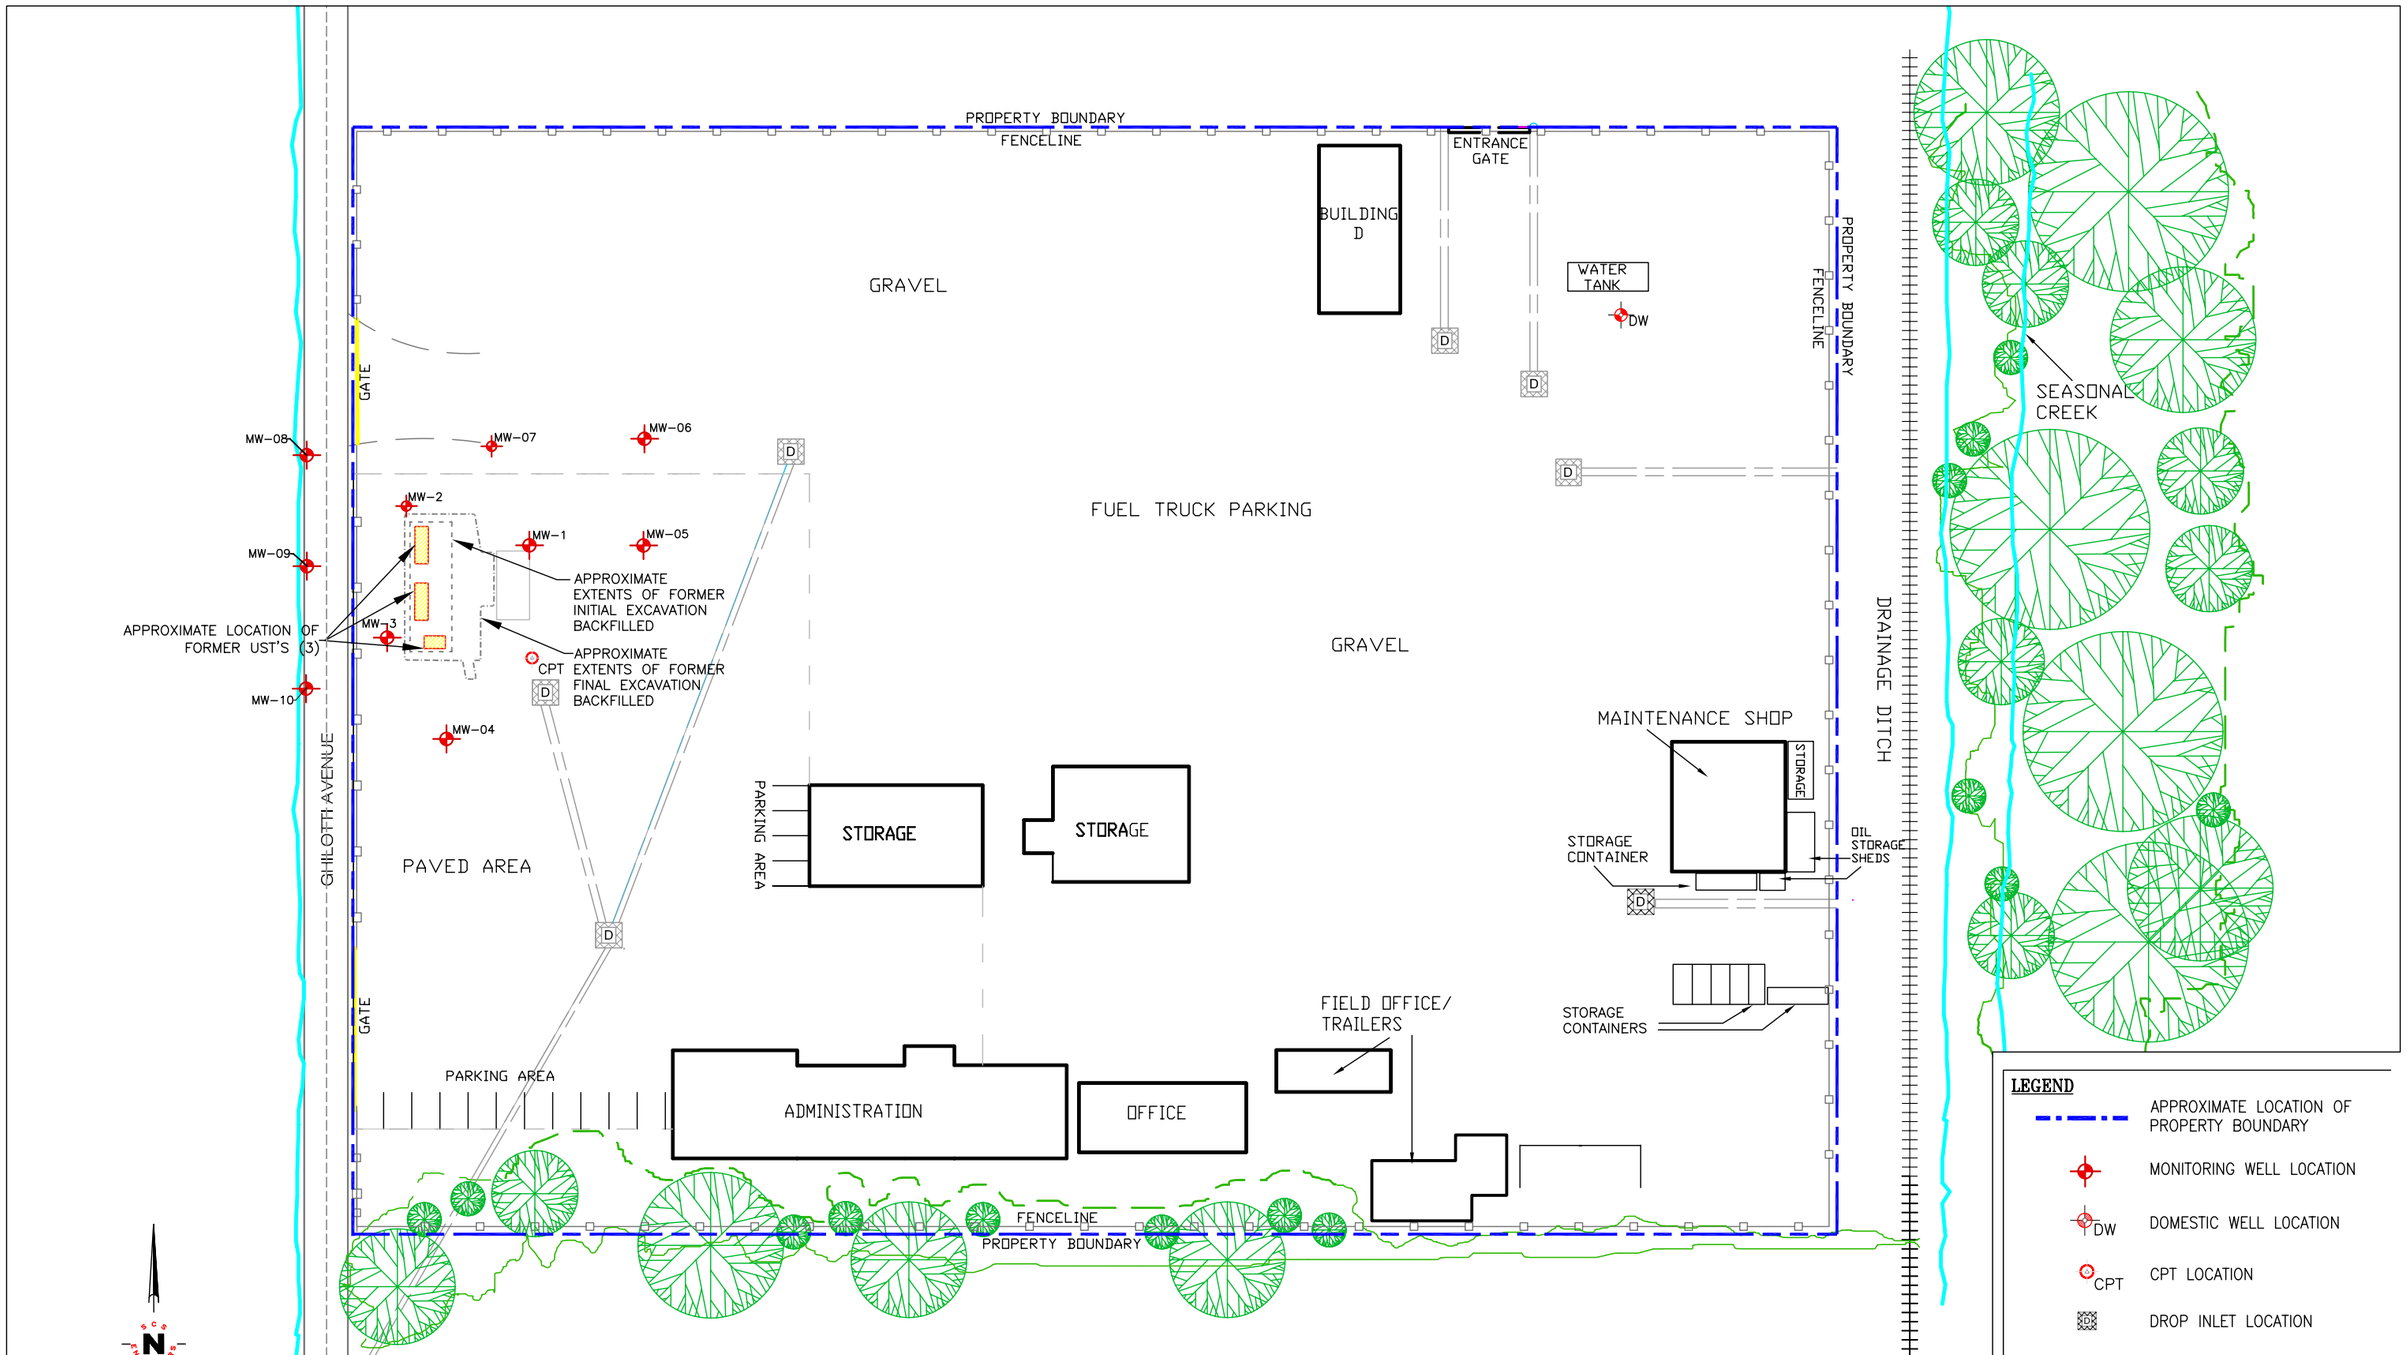

SCS ENGINEERS

ENVIRONMENTAL CONSULTANTS

3645 WESTWIND BOULEVARD
SANTA ROSA, CALIFORNIA
PH. (707) 546-9461 FAX. (707) 544-5769

PROJ. NO. 1203312.00	DWN. BY: JJM	ACAD FILE: 3312.00_SP_3-05
DATE: 3/21/05	CHK. BY: KLC	APP. BY:

SHEET TITLE: SITE PLAN

PROJECT TITLE: GHILOTTI CONSTRUCTION COMPANY
246 GHILOTTI AVENUE
SANTA ROSA, CALIFORNIA

SCALE: 1" = 70'

FIGURE NO. 2