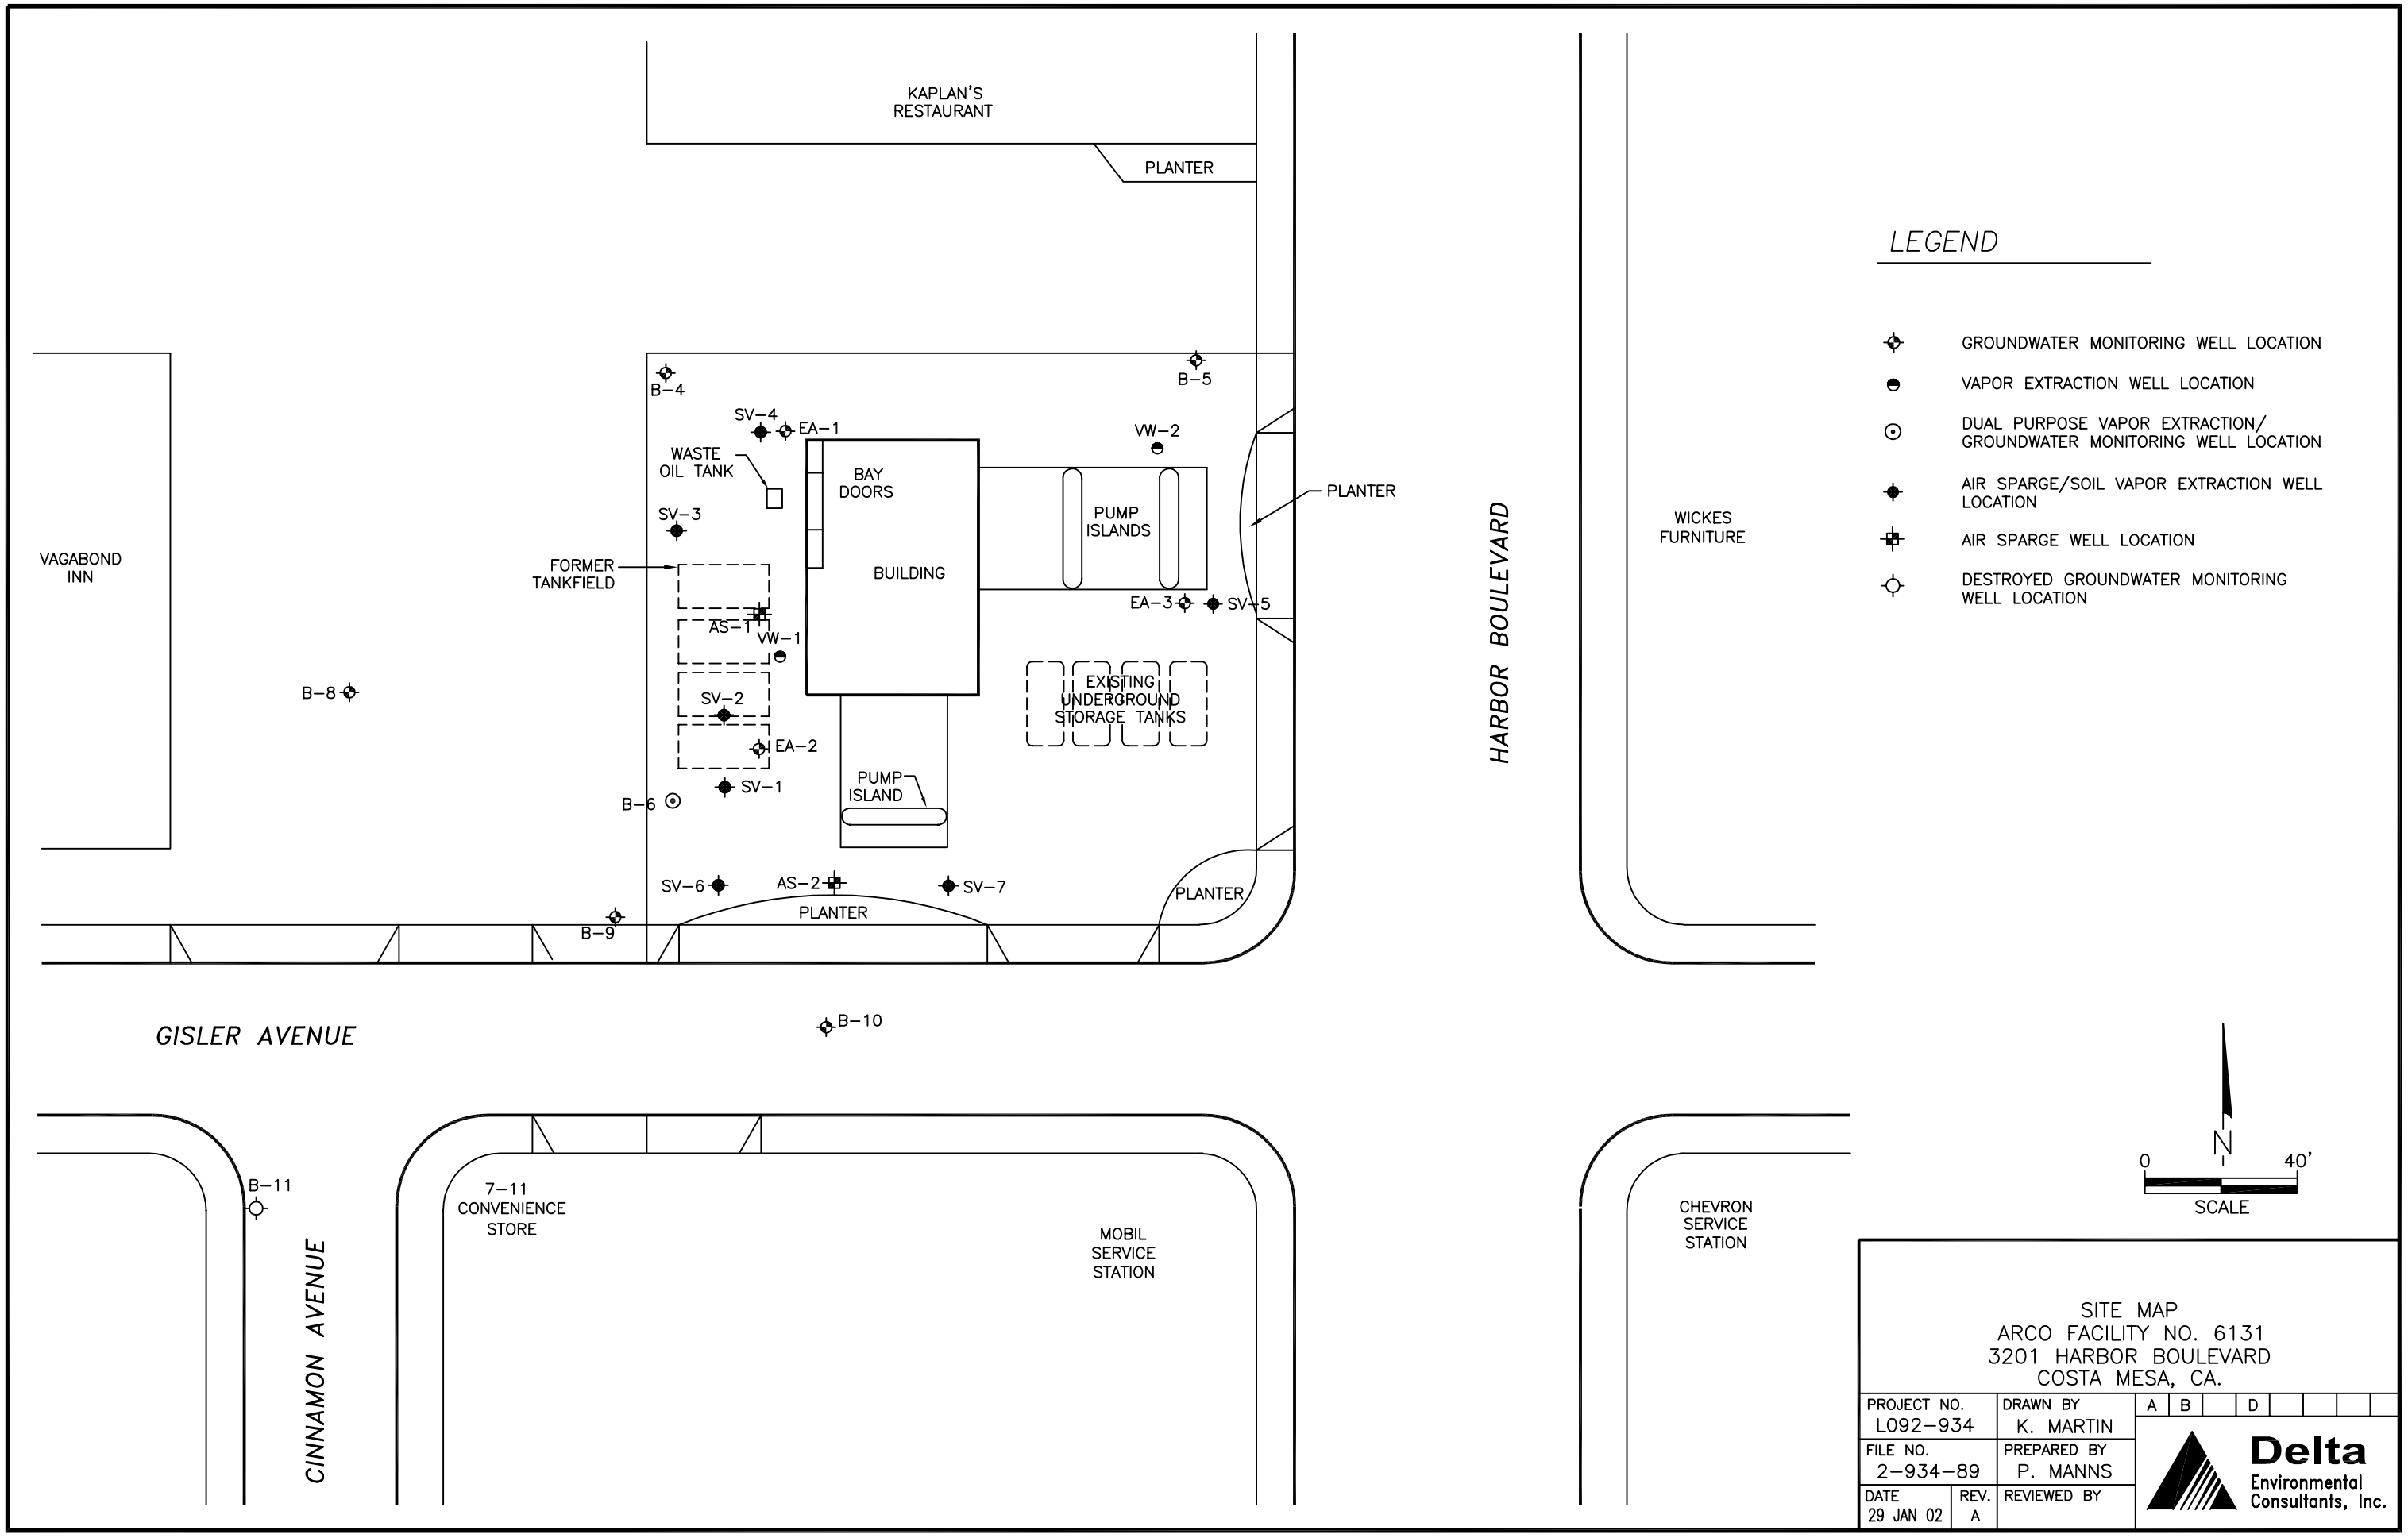

SITE MAP
ARCO FACILITY NO. 6131
3201 HARBOR BOULEVARD
COSTA MESA, CA.

PROJECT NO. L092-934		DRAWN BY K. MARTIN	A B D
FILE NO. 2-934-89		PREPARED BY P. MANNS	Delta Environmental Consultants, Inc.
DATE 29 JAN 02	REV. A	REVIEWED BY	