FILE: J:\CAD\JOBS\92\92106202\dwg\062b074f06.dwg DATE: May 06 03 @ 2:19pm

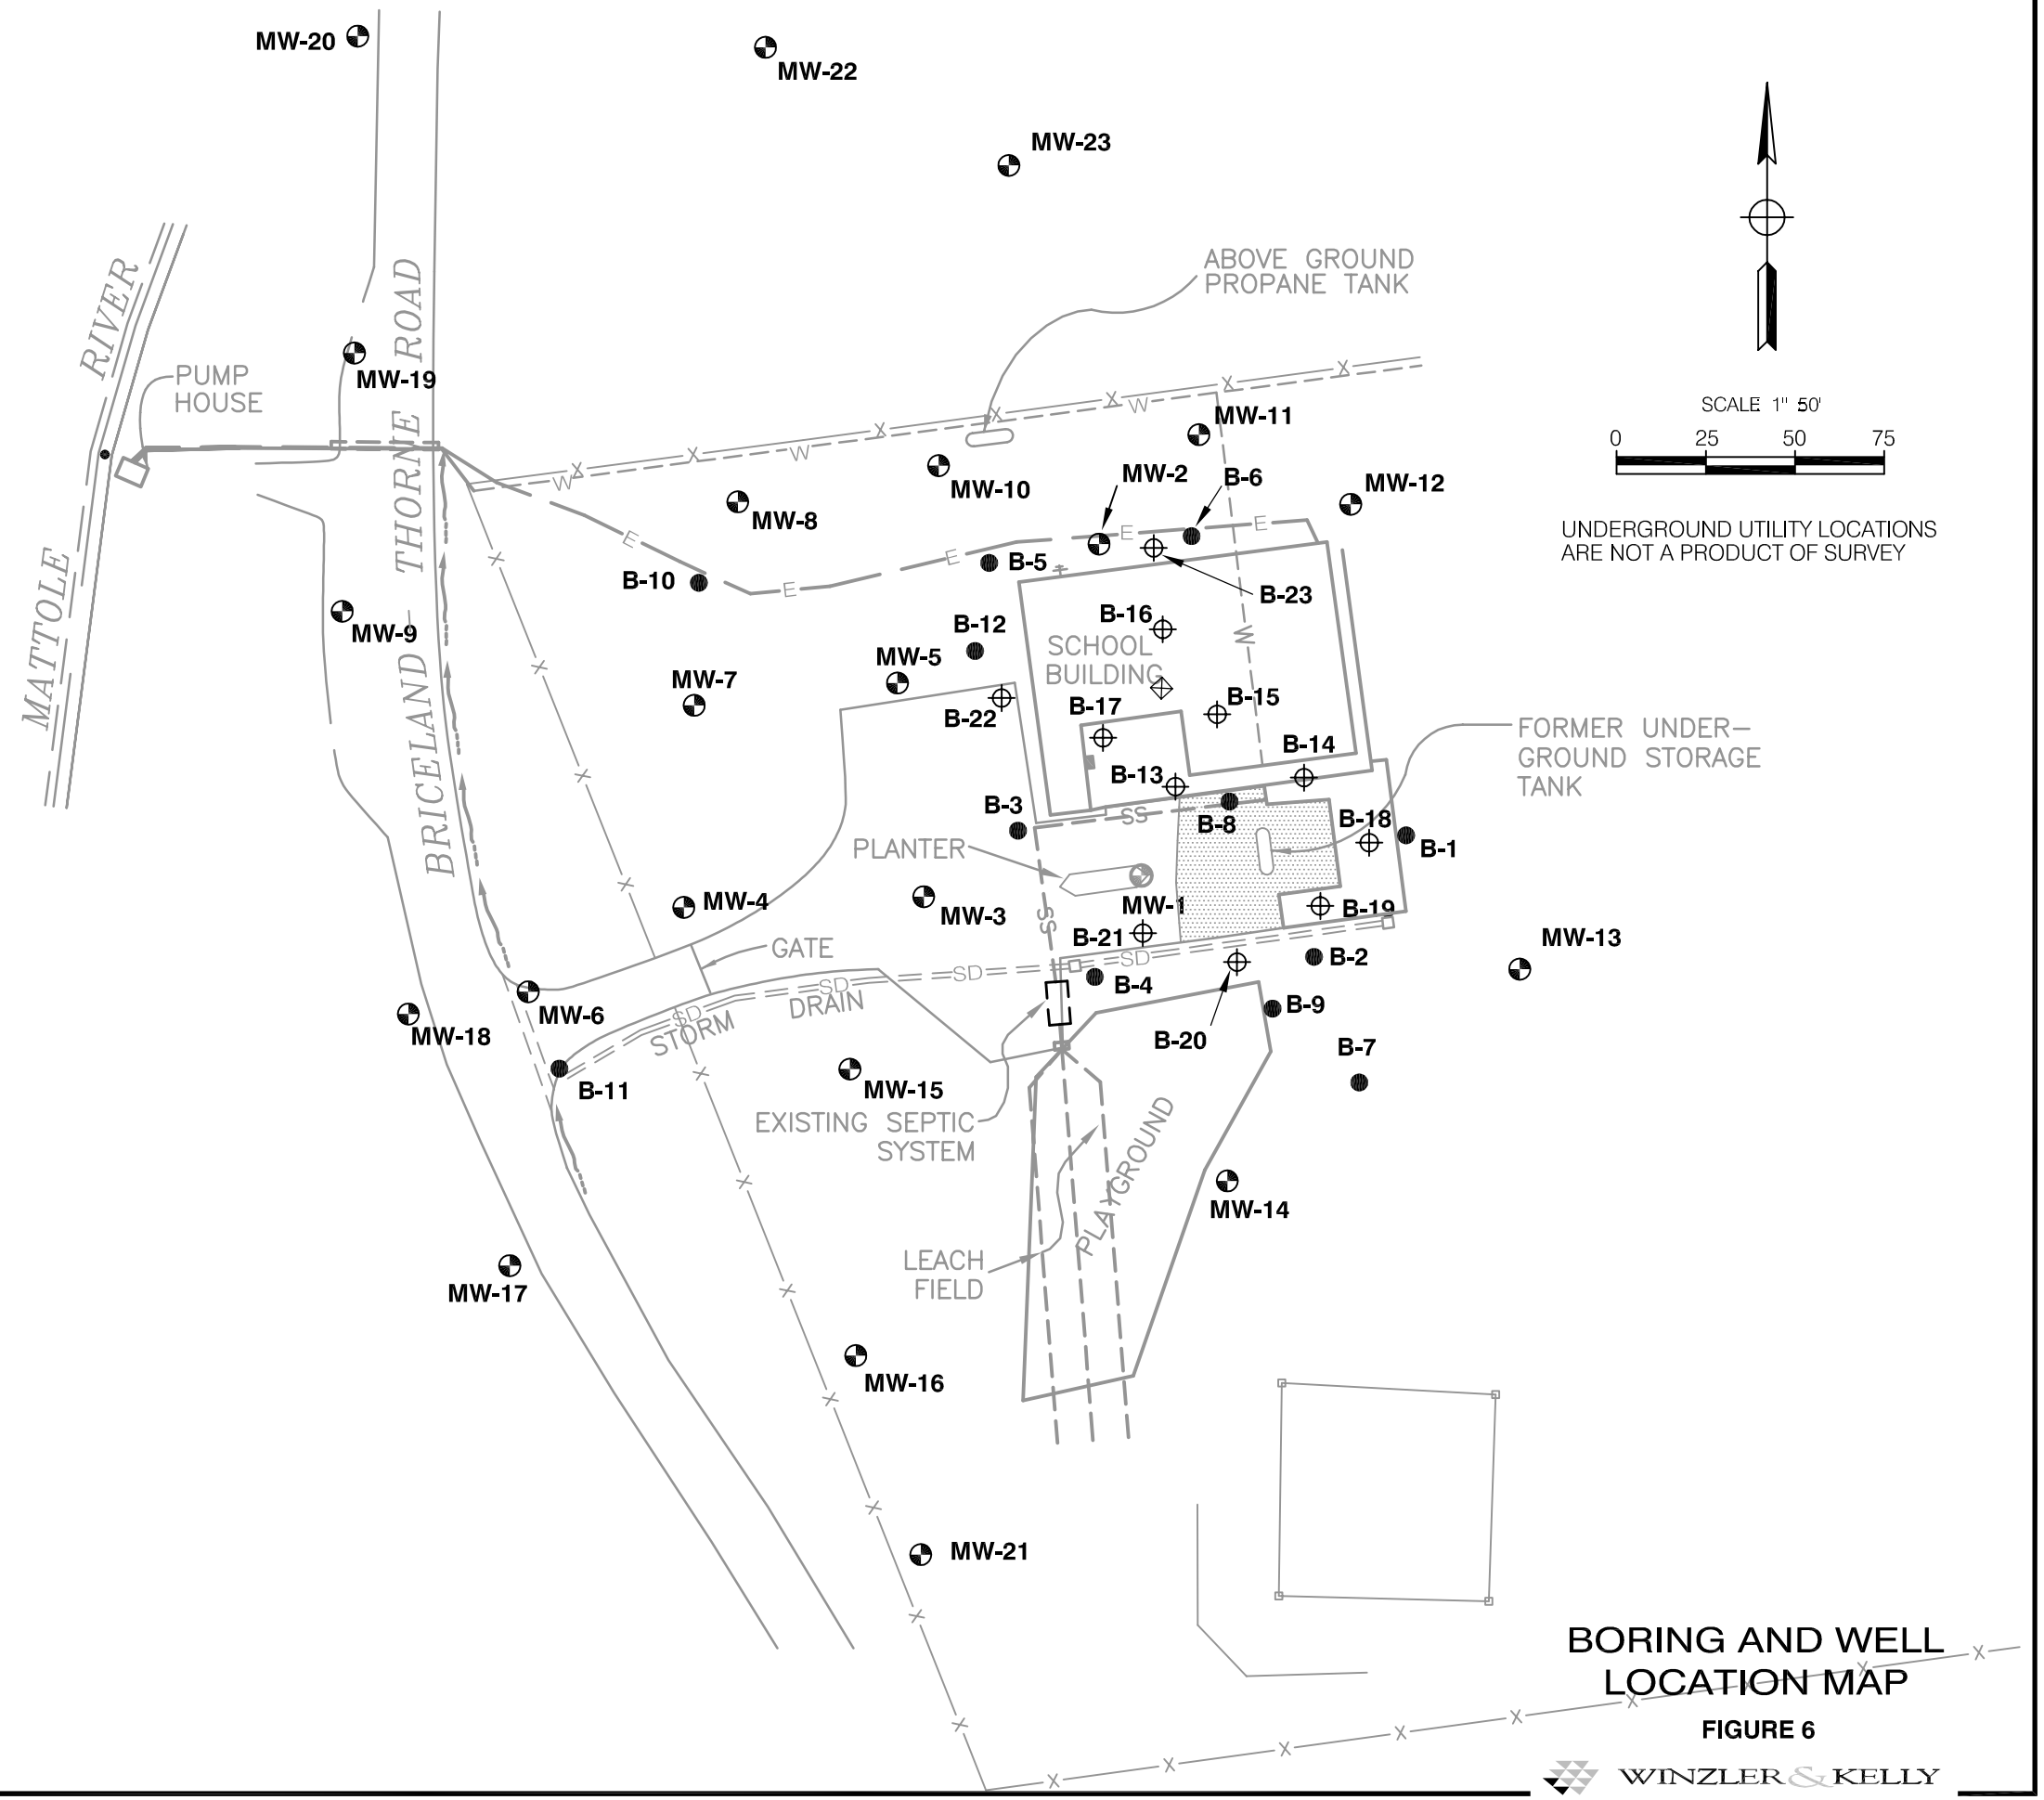

LEGEND

⊕	DATUM POINT (ASSUMED 50.00' ELEVATION)
M-2 ⊕	MONITORING WELL LOCATION
B-1 ●	BORINGS INSTALLED IN 1994
B-13 ⊕	BORINGS INSTALLED IN 1995
—x—x—	CHAIN LINK FENCE
— — —W— — —	UNDERGROUND WATER LINE
—E—	UNDERGROUND ELECTRICAL
═SD═	UNDERGROUND STORM DRAIN
—SS—	UNDERGROUND SEWER LINE
▒	DENOTES AREA OF OVER EXCAVATION
■	FAUCET
⊕	HOSE BIB

BORING AND WELL LOCATION MAP

FIGURE 6

WINZLER & KELLY