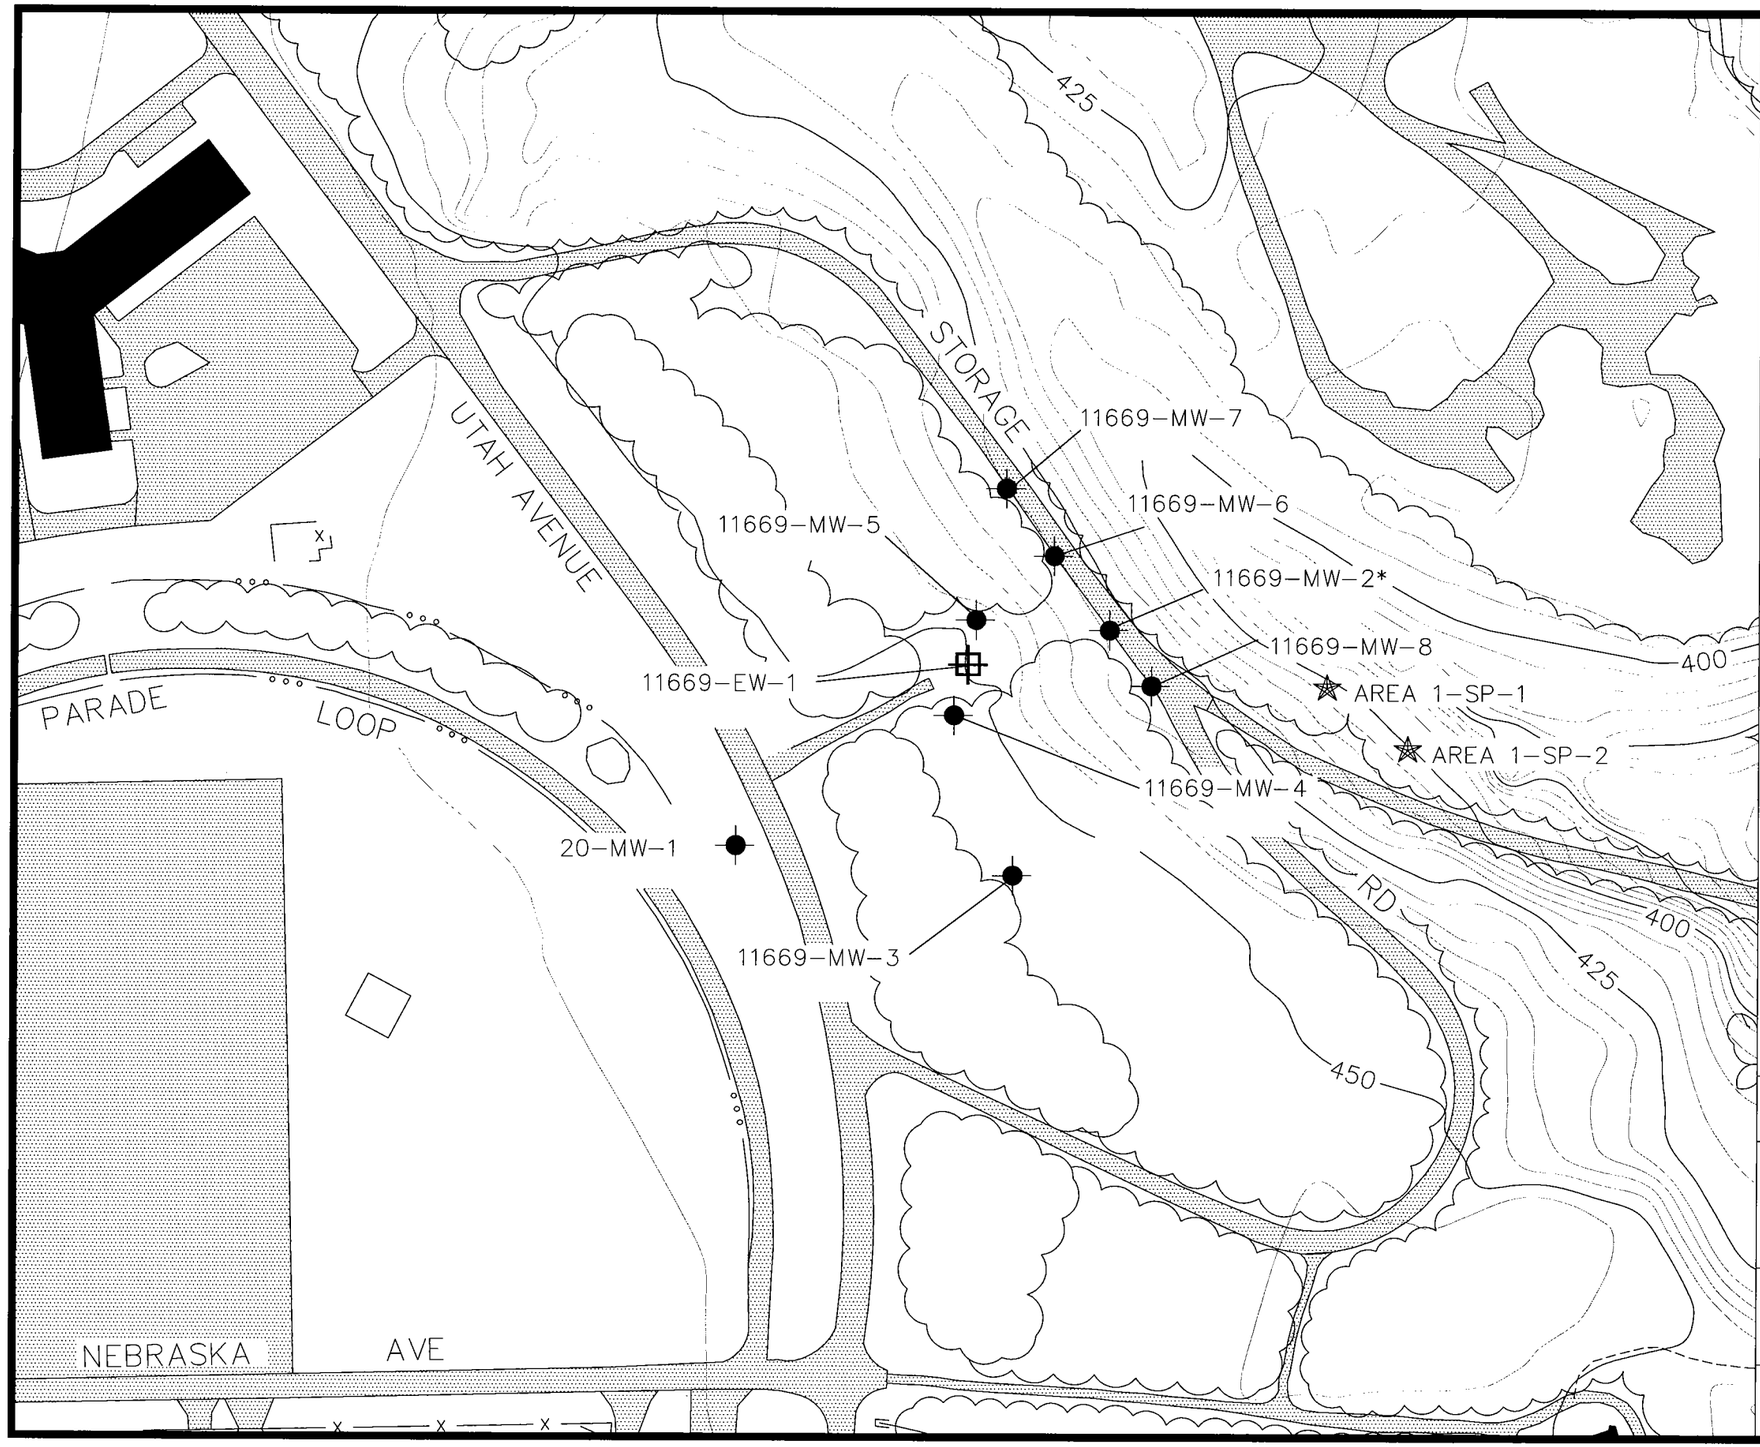

LEGEND

- CONTOUR LINE, 5 – FOOT INTERVALS (FEET ABOVE MSL, NAVD 1988)
- RAILROAD
- FENCE
- PAVED ROAD OR STREET
- DIRT ROAD
- BUILDING
- CONCRETE OR PAVED AREAS
- VEGETATION LINE
- DRAINAGE ROUTE
- 11669-MW-2 GROUNDWATER MONITORING WELL
- AREA 1-SP-1 SEEP SAMPLING LOCATION
- 11669-EW-1 LOCATION OF EXTRACTION WELL

N

0 75' 150' 225'
SCALE

UNITED STATES AIR FORCE
VANDENBERG AIR FORCE BASE

SITE 20 AREA 1 (UST AREA)
SITE PLAN
GEOTRACKER

TETRA TECH, INC.
4213 State Street, Suite 100
Santa Barbara, CA 93110-2847

TASK NO.	DATE	DRAWN BY	MADE FROM	ACAD FILE #	Figure
99047-1301	6/24/04	IGE	TAB21	4151	