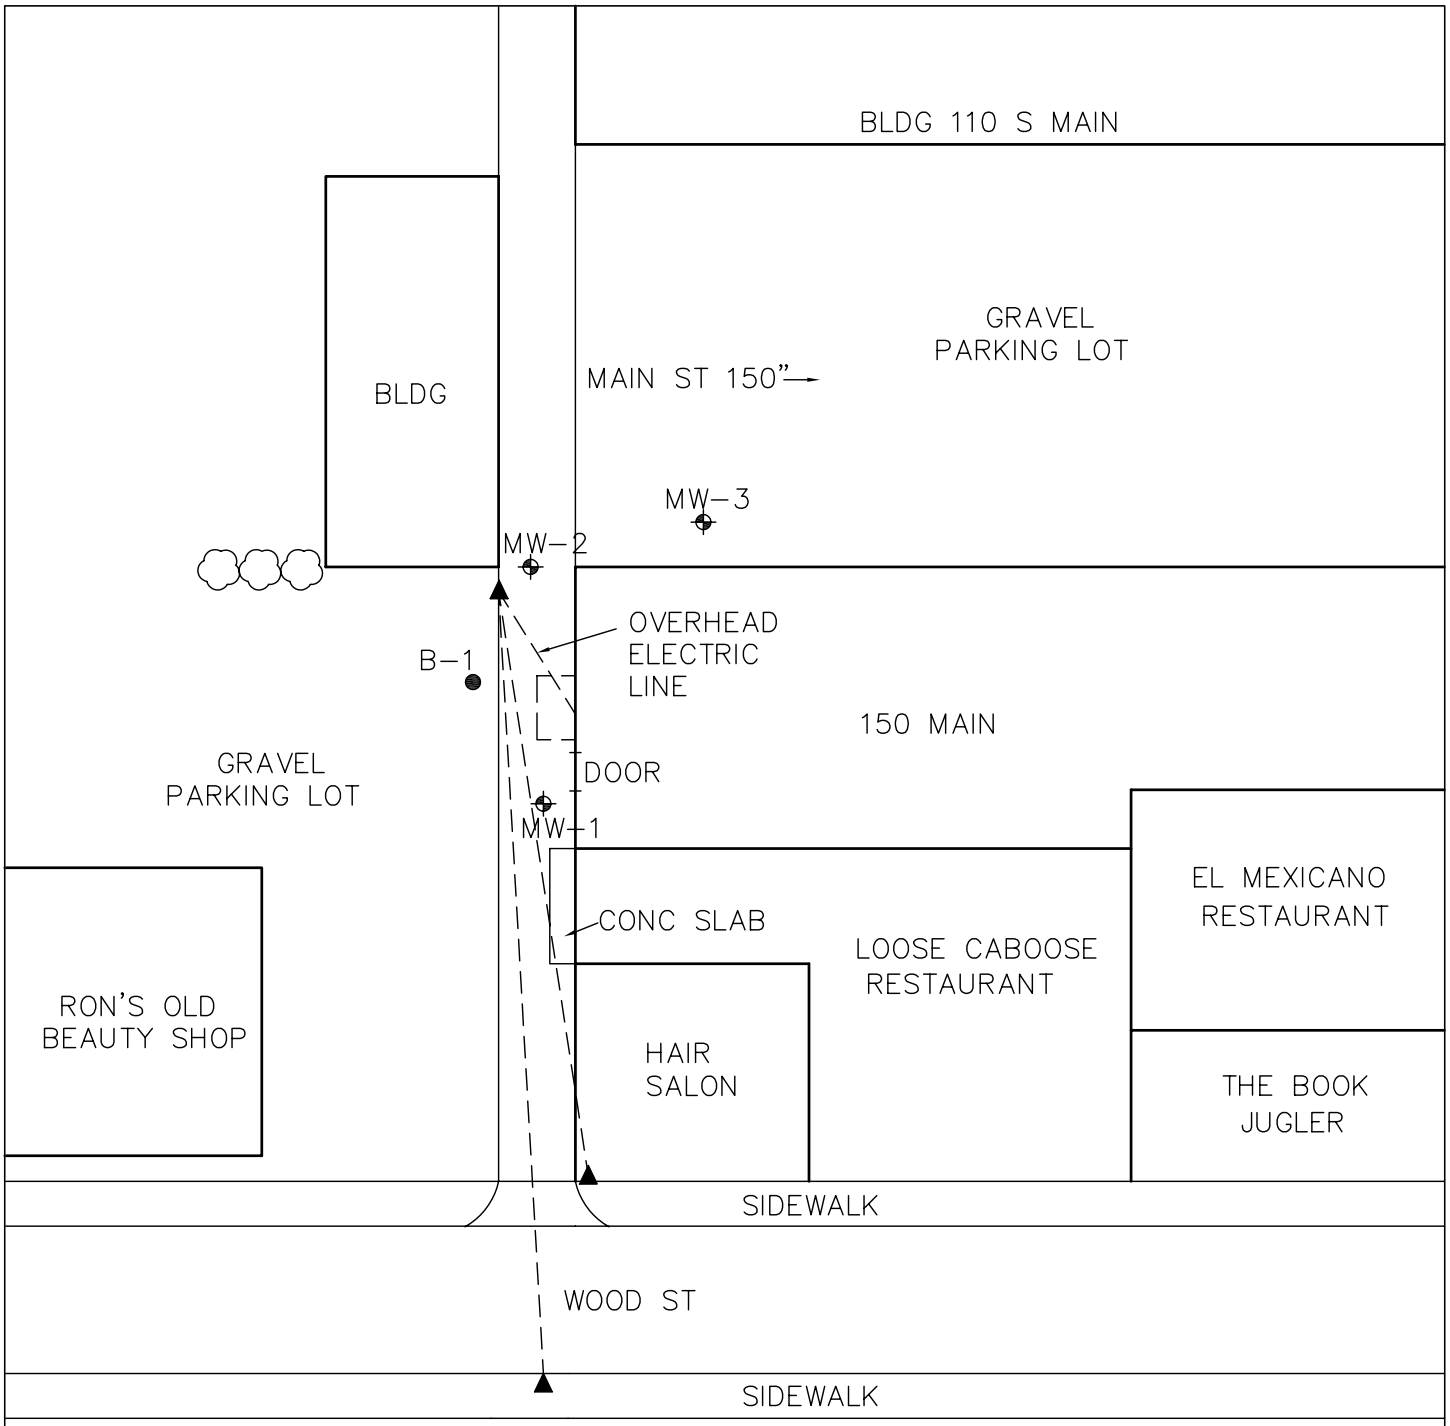

UST EXCAVATION LIMITS

TELEPHONE POLE

MONITORING WELL LOCATION

SOIL BORING LOCATION

0' 15' 30'

SCALE: 1:30

N

TRANS TECH CONSULTANTS
930 SHILOH RD., BLDG 44, SUITE J
WINDSOR, CA 95492
PHONE: 707-575-8622 FAX: 707-837-7334

SITE PLAN

HATHAWAY
150 MAIN ST
WILLITS, CA

PLATE: 2

DRAWN BY:	DWG NAME:	APPR. BY:	JOB NUMBER:	W.O. NUMBER:	REVISIONS:	DATE:
JLP	1543.01 SP	LSH	1543.01	A-472		6/11/04

SHEET: