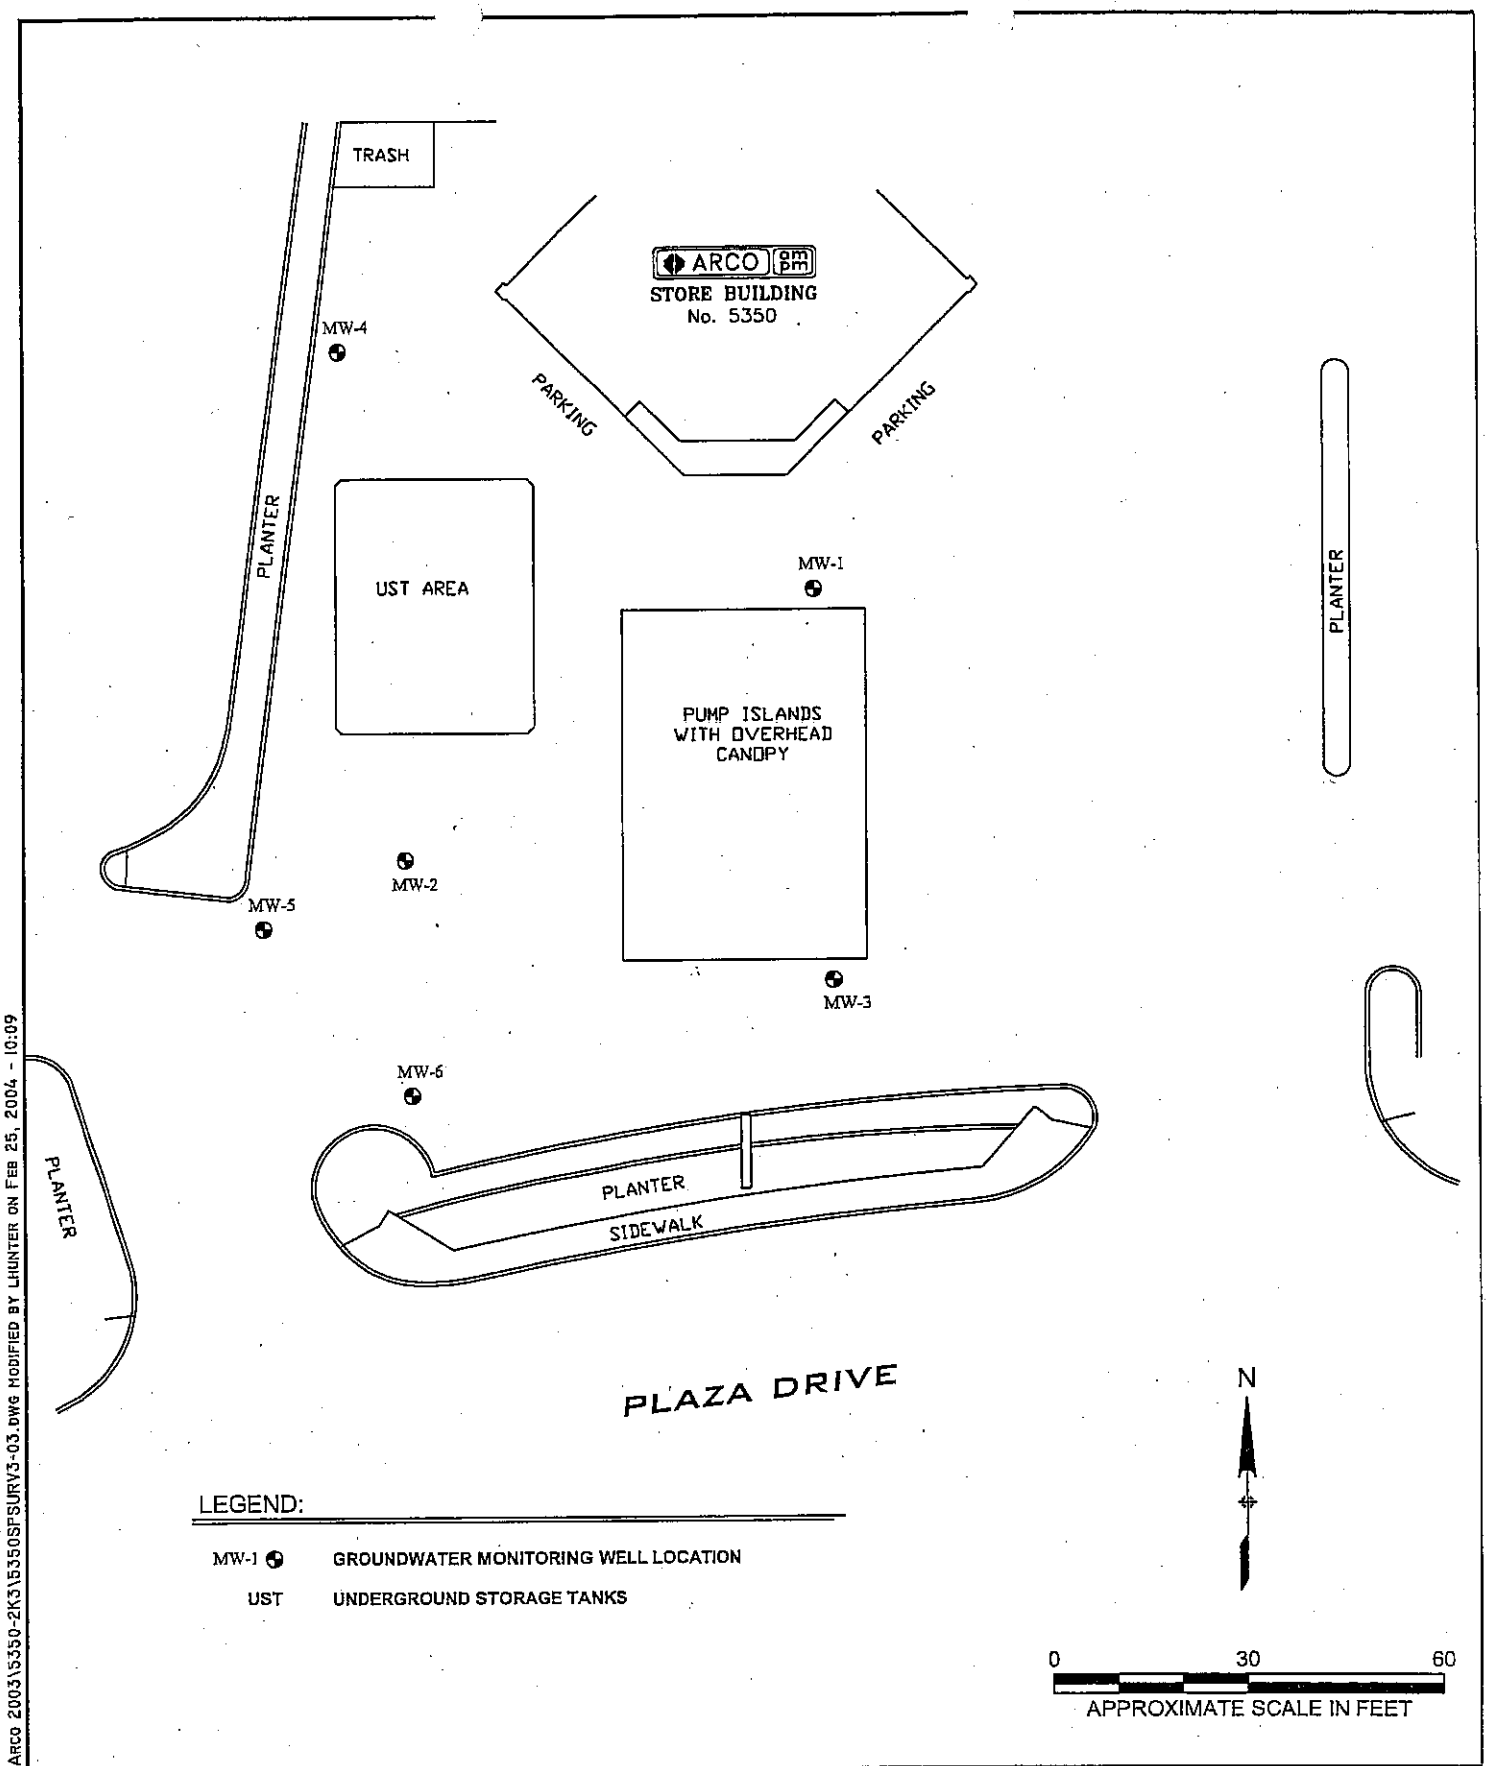

K:\ALLPROJECTS2003DWGS\ARCO 2003\5350-2K3\5350SPSURV3-03.DWG MODIFIED BY LHUNTER ON FEB 25, 2004 - 10:09

SECOR 2655 Camino del Rio North, Suite 302 San Diego, California 619-296-6195/Fax 619-296-6199	PREPARED FOR: ARCO FACILITY #5350 3804 Plaza Drive Oceanside, California	SITE PLAN		FIGURE: 1
	JOB NUMBER: 08BP.U5350.03.4L58 DRAWN BY: BJA	CHECKED BY:	APPROVED BY: KRM	DATE: 12/12/03

.DWG