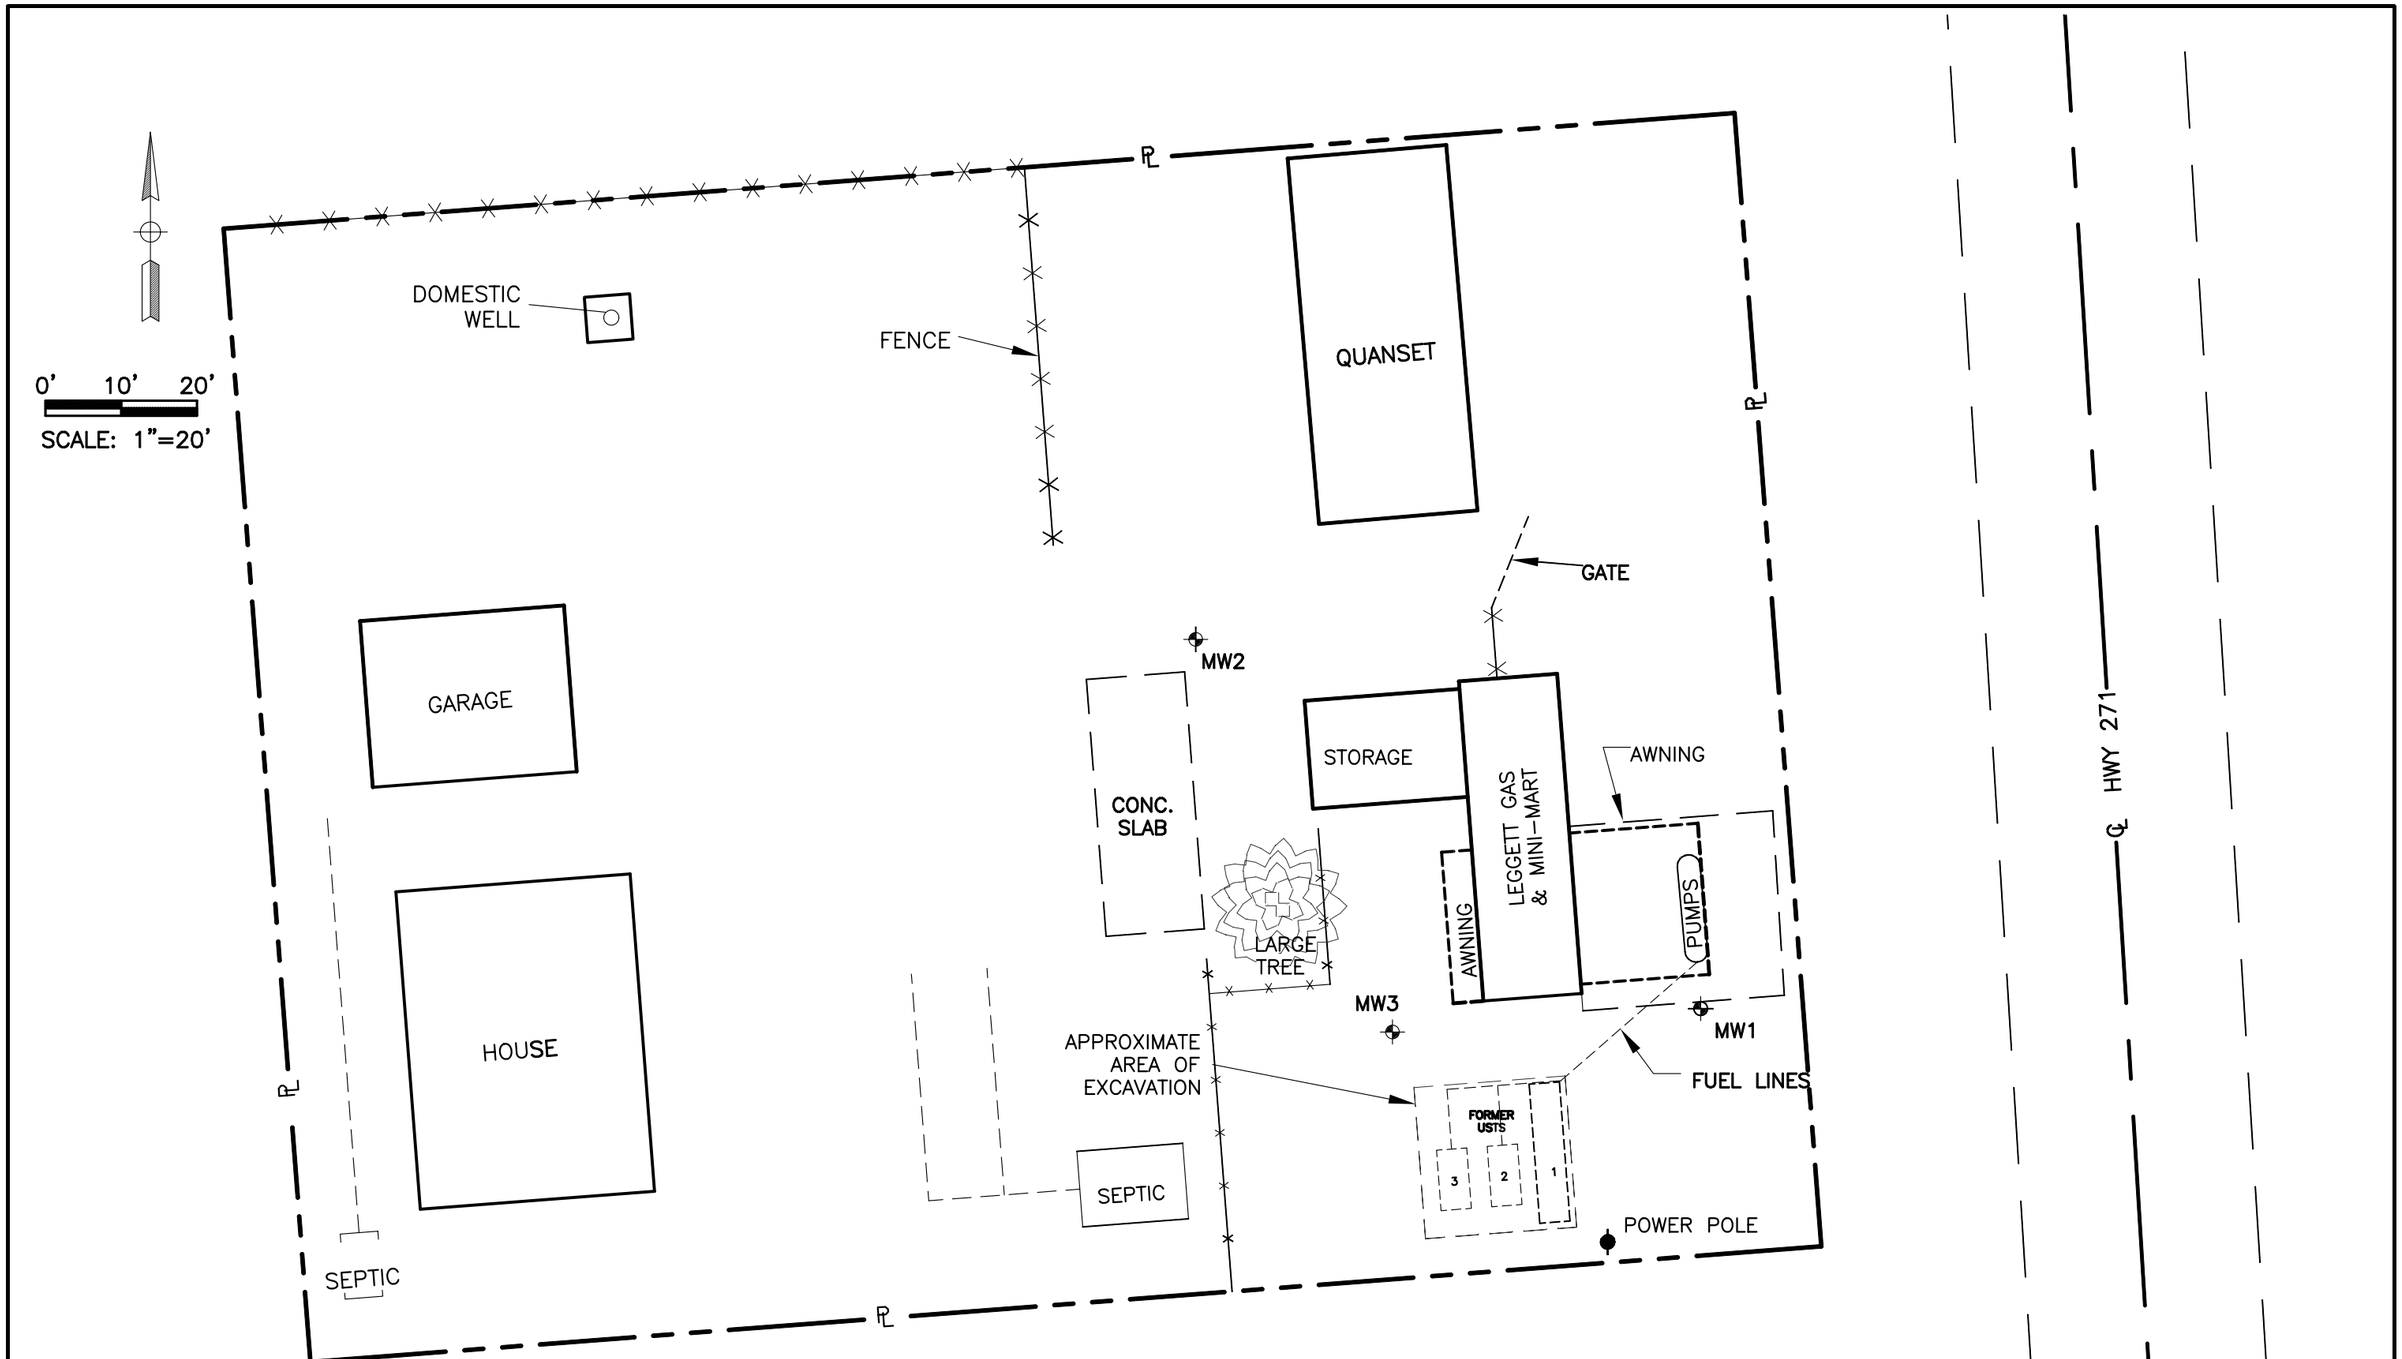

NO.	REVISION	BY	CHK	DATE

LACO ASSOCIATES
CONSULTING ENGINEERS
216 J ST. EUREKA, CA 95501 (707)443-5054

GEOTRACKER SURVEY MAP
SITE MAP

ANDY KORNTVED
67600 DRIVE THRU TREE ROAD
LEGGETT, CA 95585

SCALE	1"=20'
DRAWN	BAB
CHECK	
APPVD	
DATE	1/19/04
JOB NO.	4805.00
FIGURE	2

Jan 20,2004-8:39am
T:\Projects 4000\4805\4805-GEOT-jan04\ 4805basesite.dwg