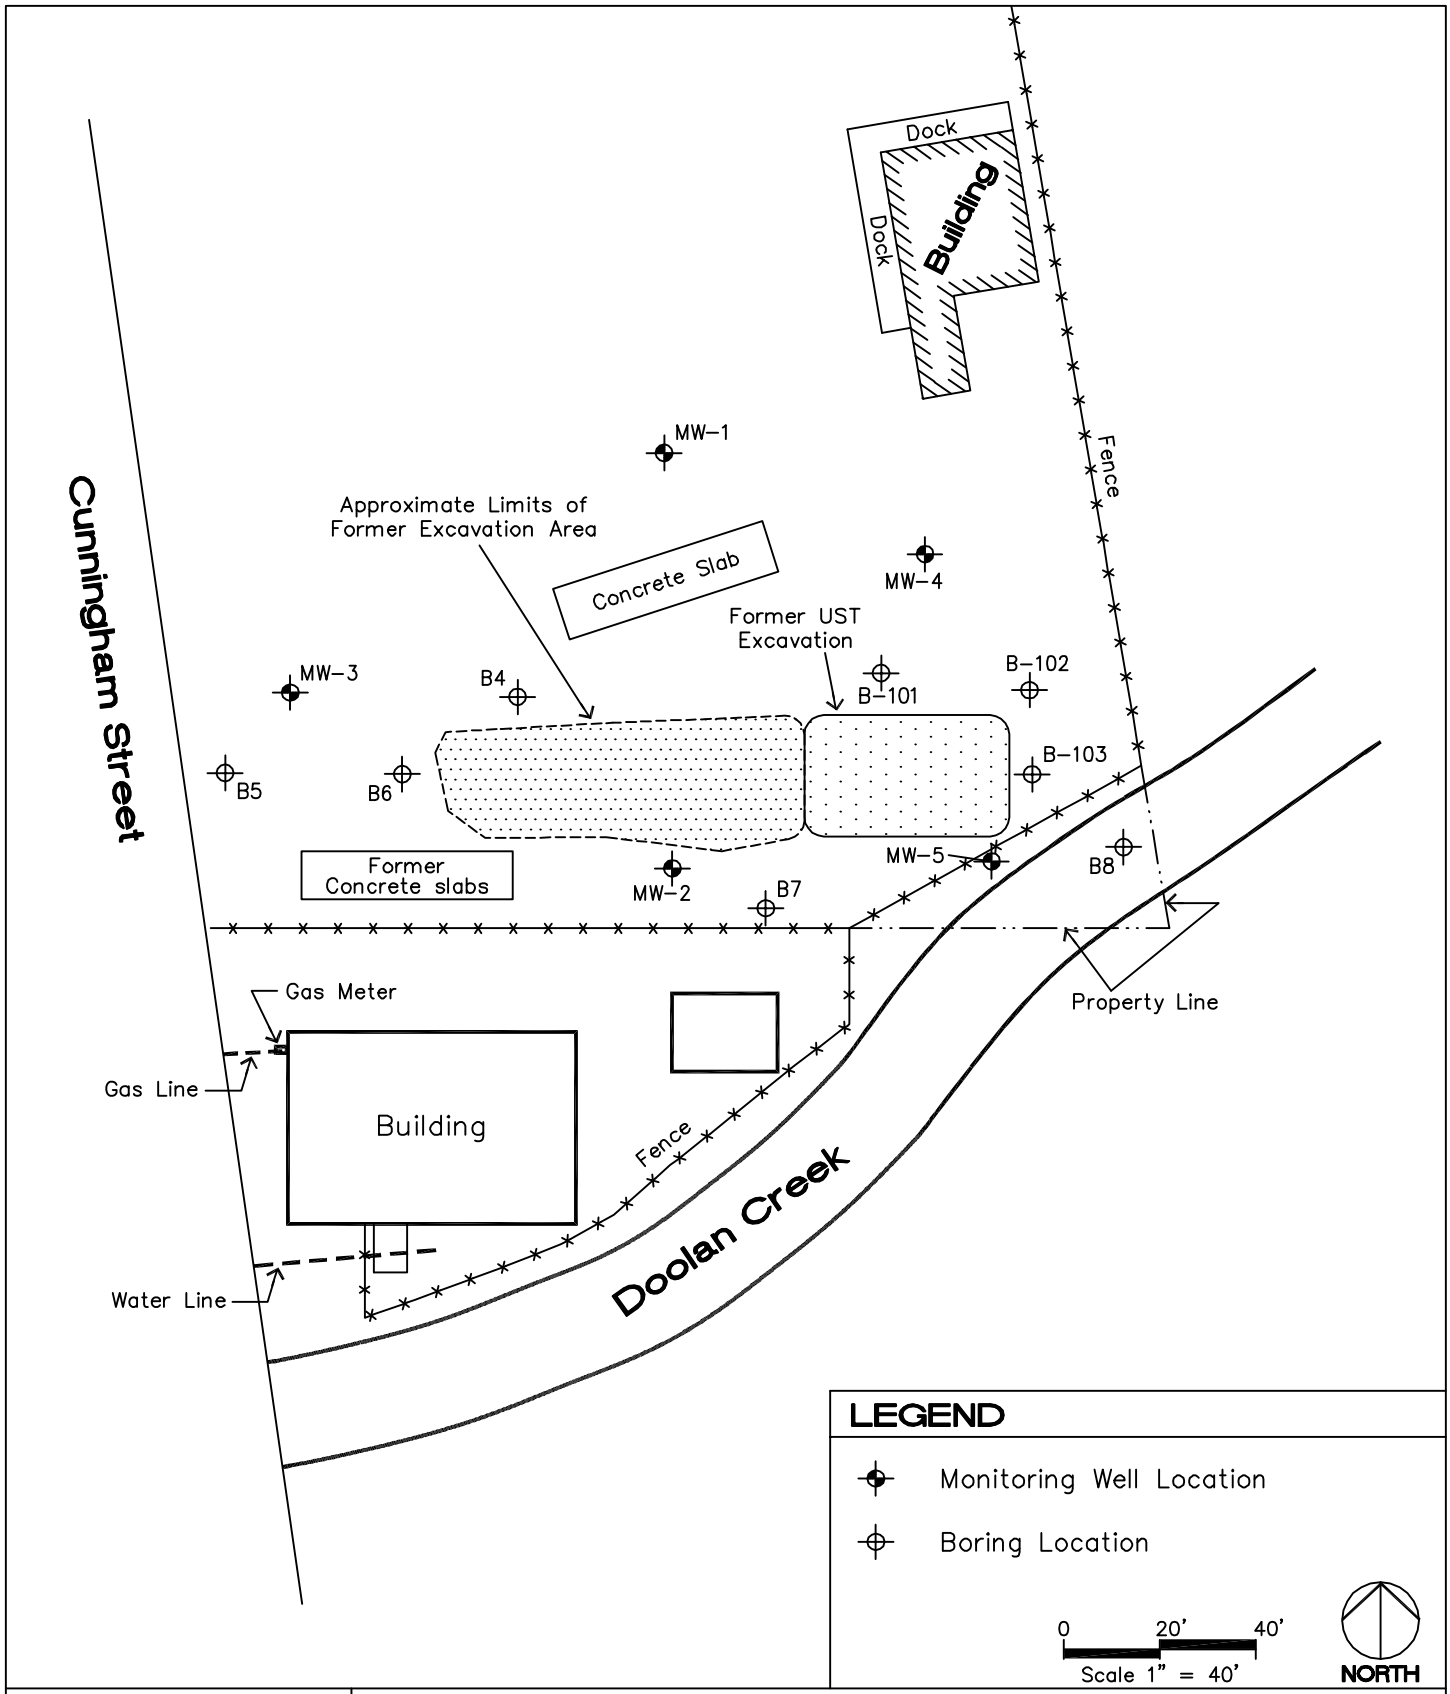

SCS ENGINEERS
3645 WESTWIND BOULEVARD
SANTA ROSA, CA 95403
Ph. (707) 546-9461
Fax (707) 544-5769

SITE PLAN

Jerry Martyn
1100 Cunningham Street
Ukiah, California

FIGURE: 2

PROJECT NO.:	FILENAME:	DRAWN BY:	APPR. BY:	GPS DATE:	W.O. NO.:	REVISIONS:	DATE:
308.03	308.03-SP	ALP	GSJ		3140		1/21/04