LACO ASSOCIATES CONSULTING ENGINEERS 21 W 4TH ST. EUREKA, CA 95501 (707)443-5054	PROJECT GROUNDWATER MONITORING REPORT	BY RJM	FIGURE 2
	CLIENT DARRYL LOVAAS	DATE 5/13/05	
	LOCATION 1265 SECOND STREET CRESCENT CITY, CA	CHECK	JOB NO. 5113.00
	SITE MAP	SCALE 1"=30'	

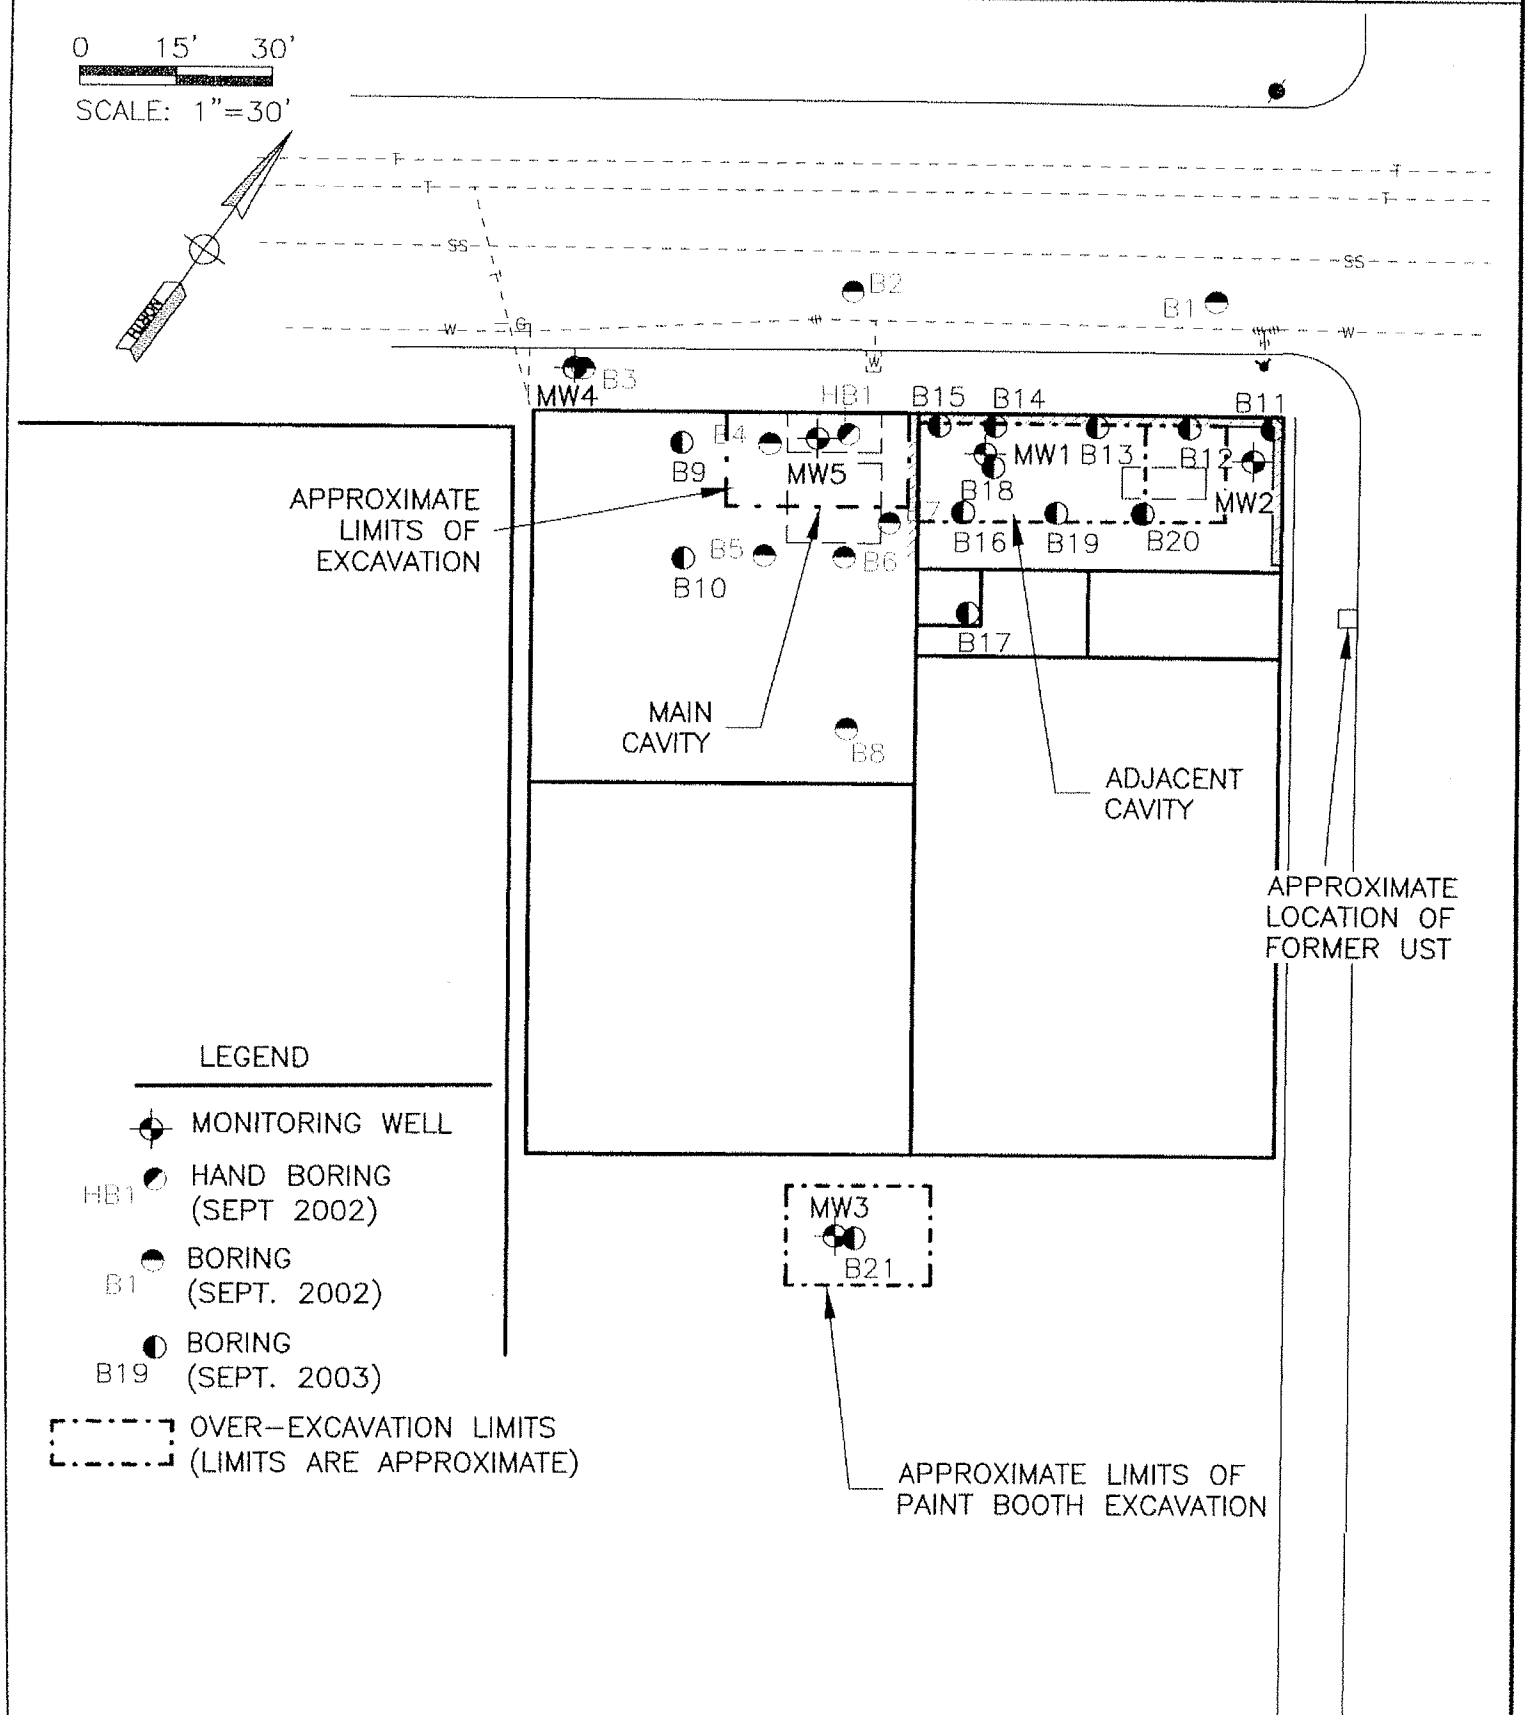

Jun 13,2005-4:00pm
T:\CADFILES\5100\5113 LOVAAS\dwg\5113-GMR-20-may05\ 5113-updateJuly6-04.dwg