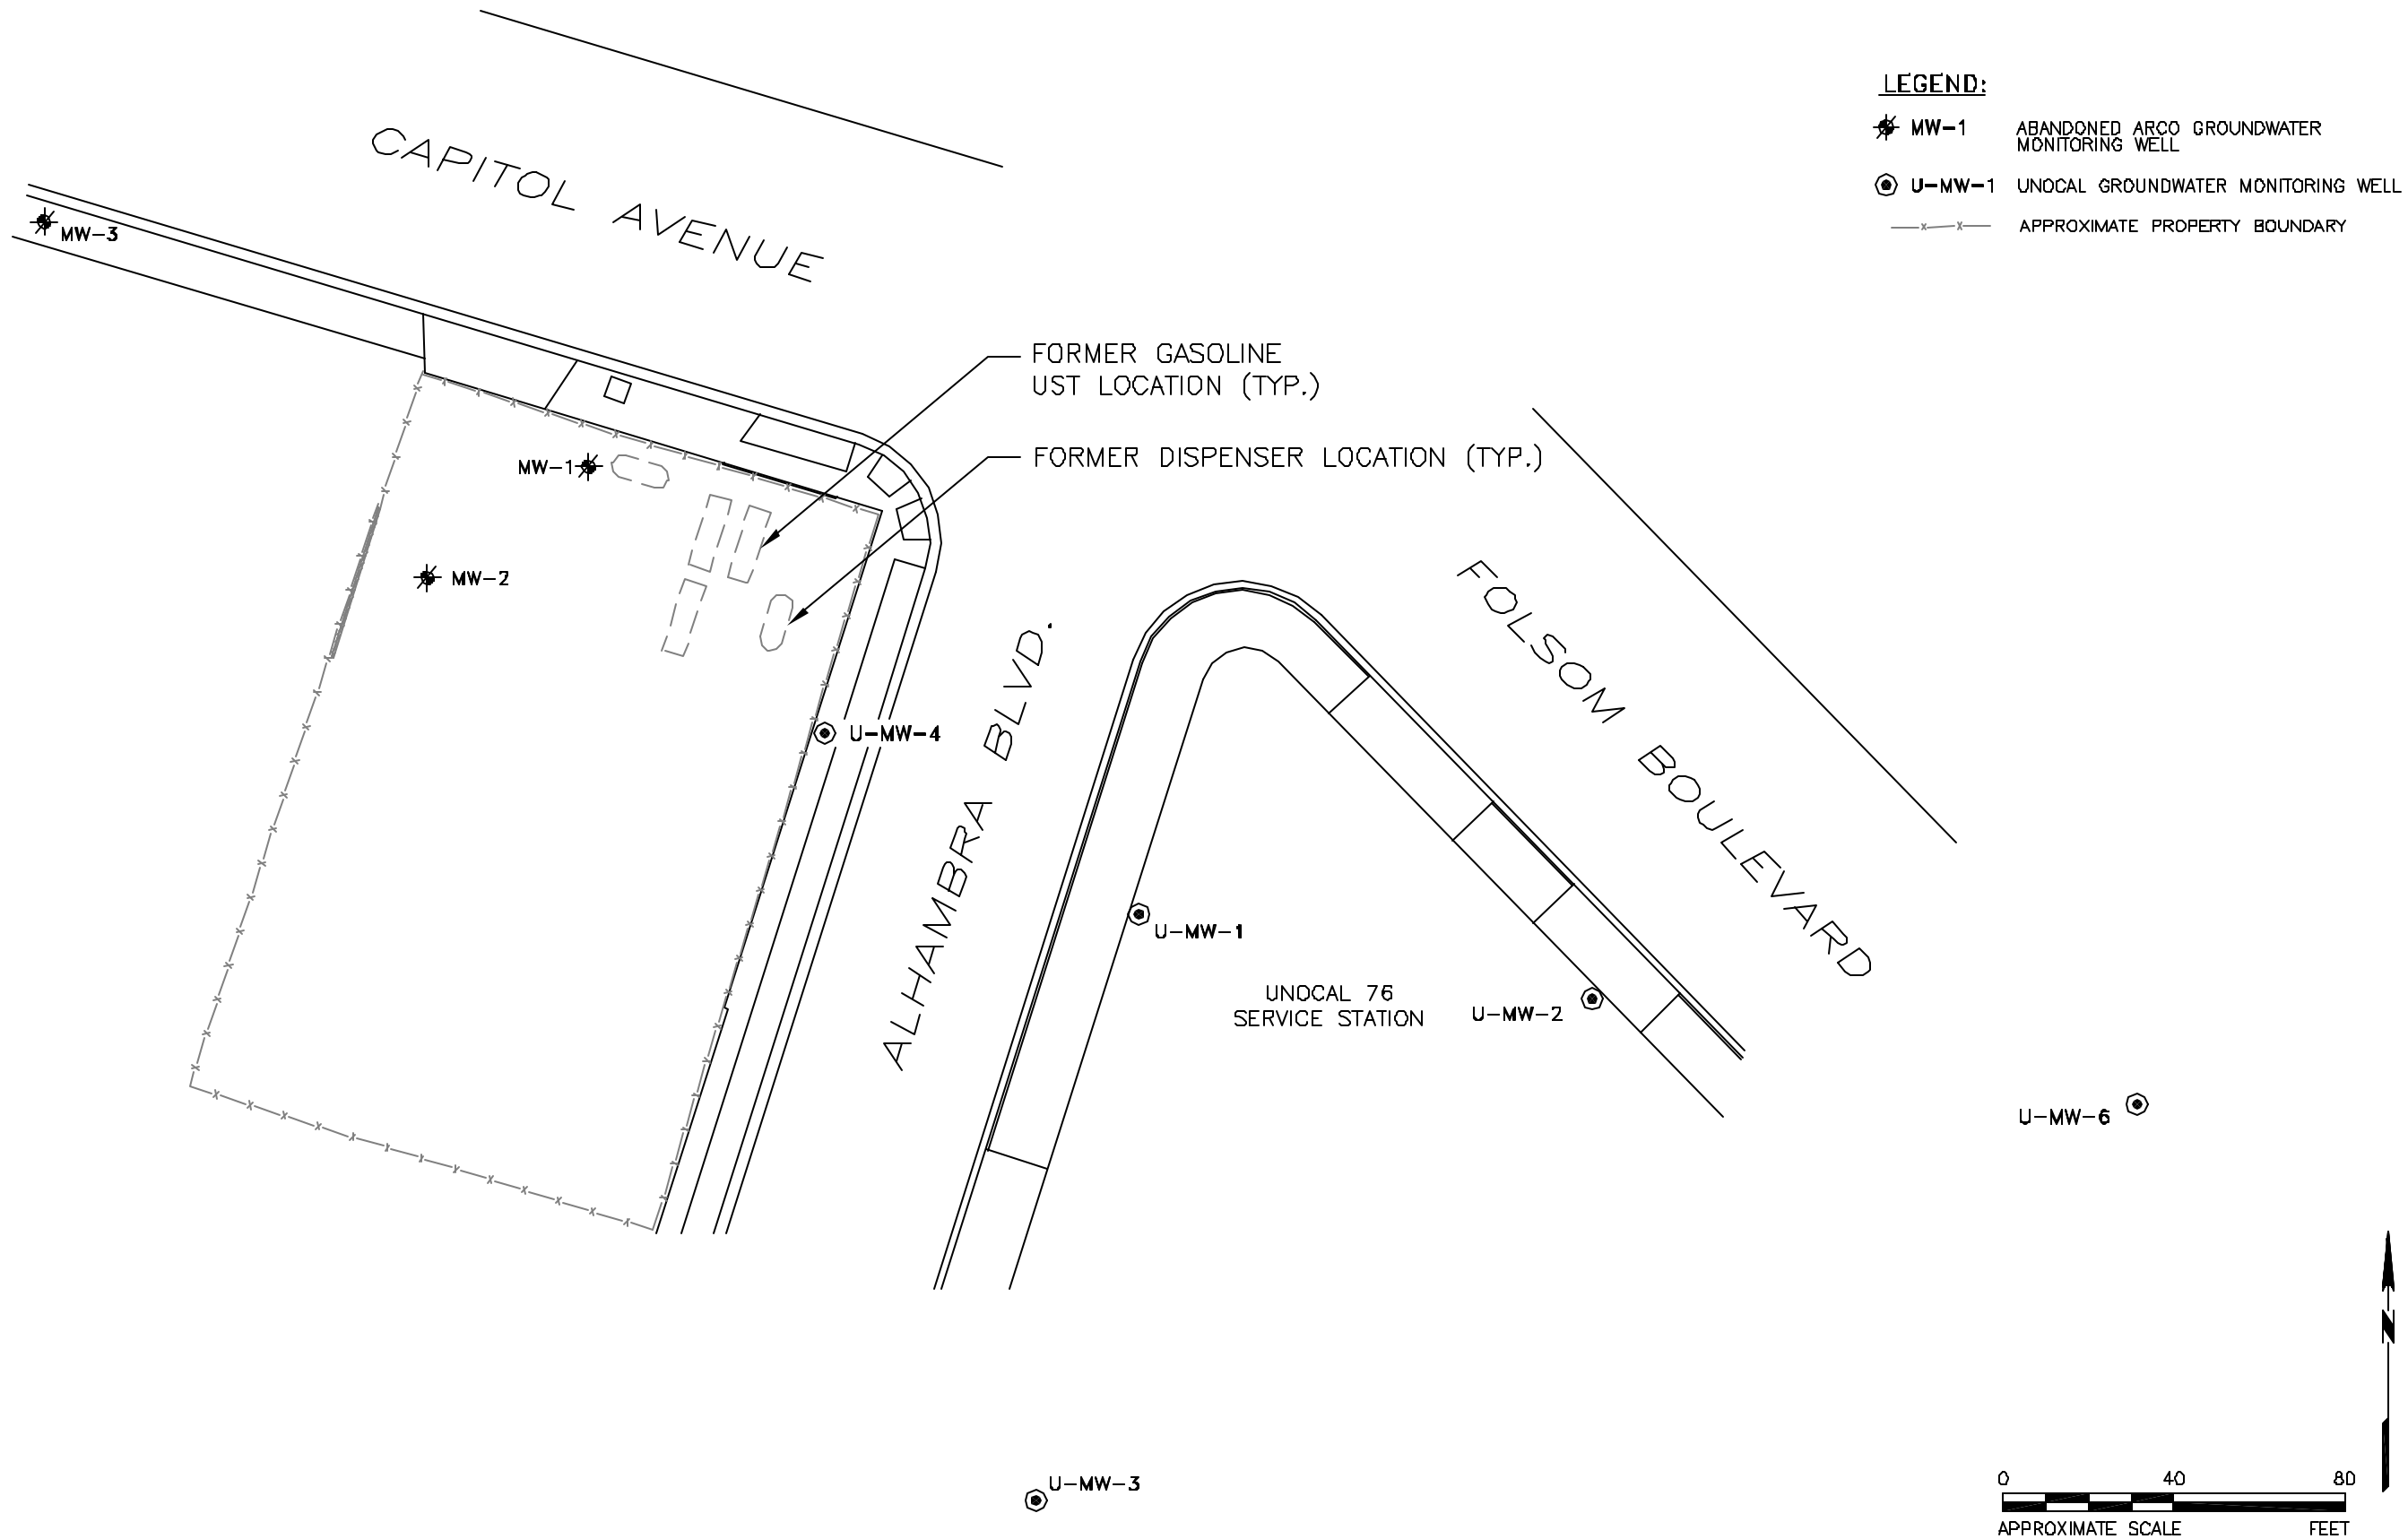

SECOR International Incorporated

DRAWN	TJZ
APPR	CH
DATE	26JAN2001
JOB NO.	077.43116.530

FIGURE 1
FORMER ARCO SERVICE STATION #354
3030 CAPITAL AVENUE
SACRAMENTO, CALIFORNIA
SITE PLAN

X:\077\SACTO\ARCO\0354\SITE PLAN REVISED 07/25/01 DM