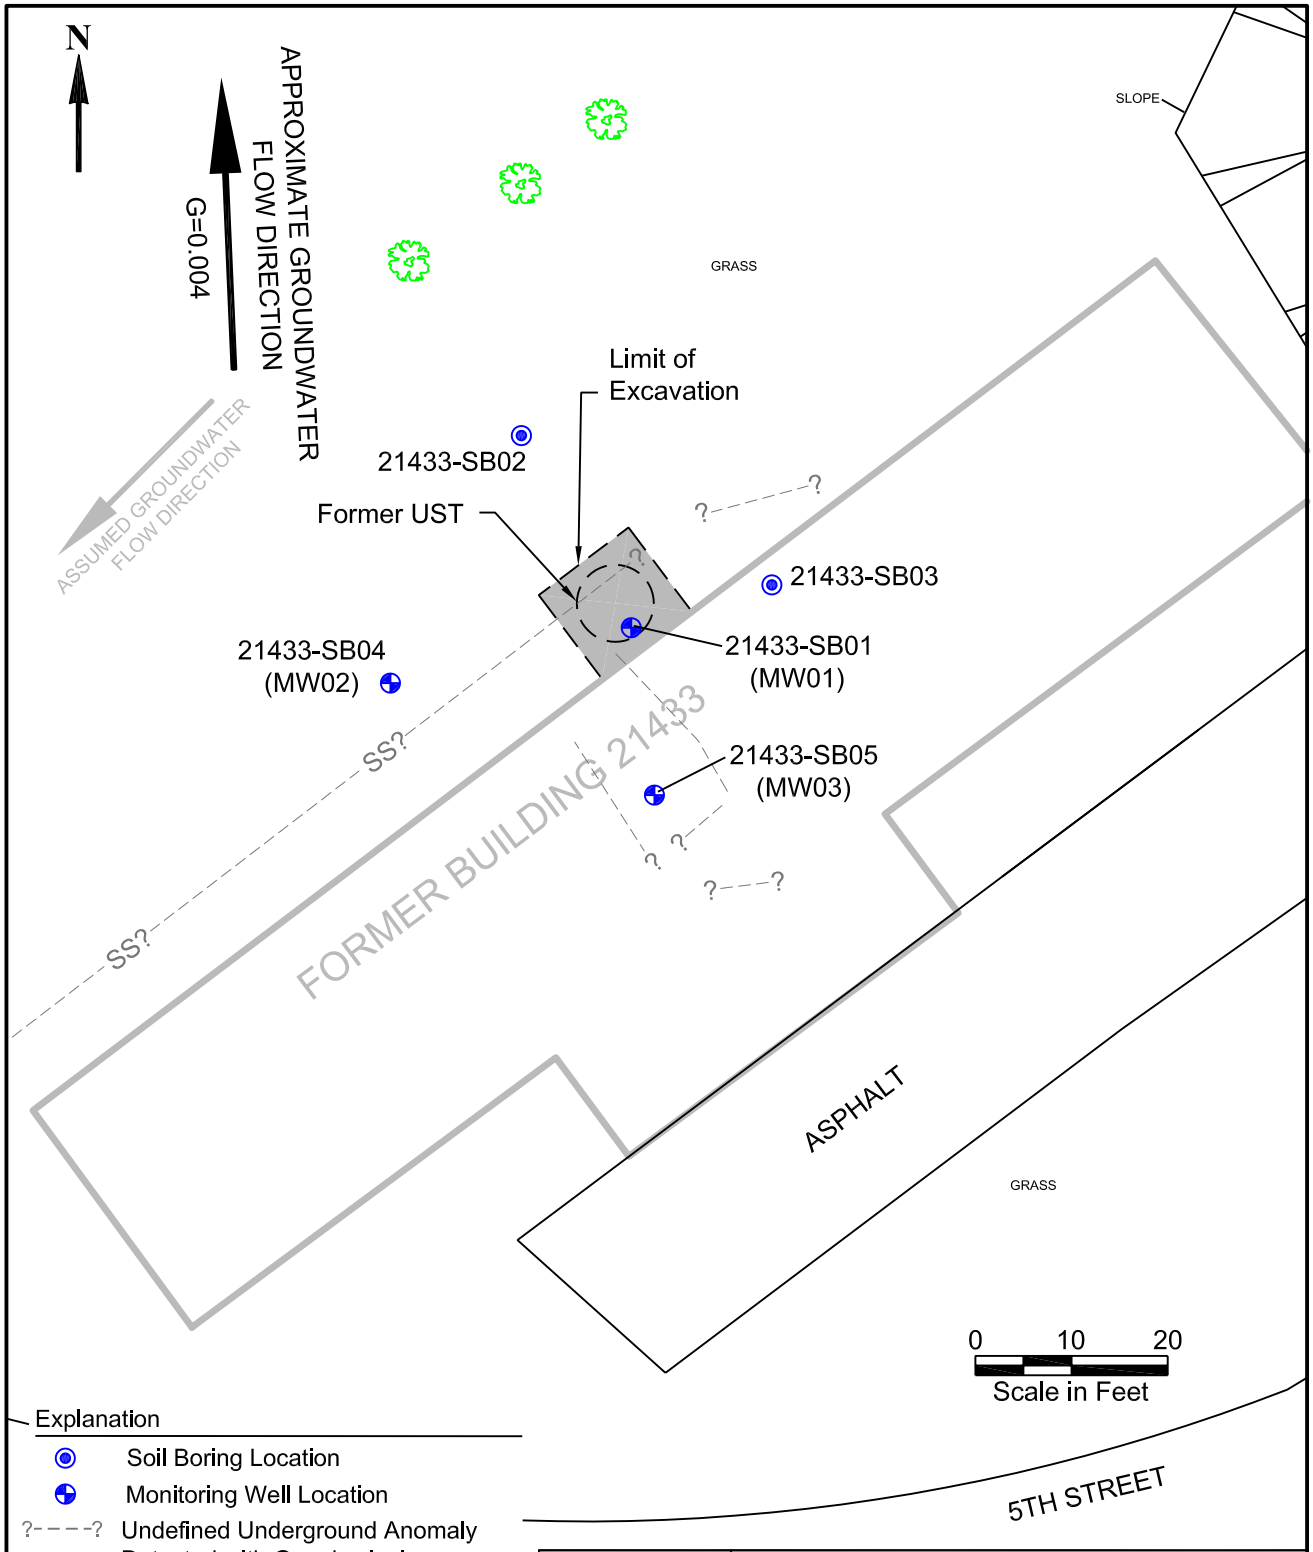

Explanation

- Soil Boring Location
- Monitoring Well Location
- ?----? Undefined Underground Anomaly Detected with Geophysical Equipment

Note: Locations and dimensions of the former buildings, UST locations and excavations are approximate.

Faded lines indicate former structures.

DESIGNED BY CZ	Battelle . . . Putting Technology To Work		
DRAWN BY LC	**Soil Boring and Monitoring Well Locations at Site 21433**		
CHECKED BY CZ/DC	MCB CAMP PENDLETON - CALIFORNIA		
	G486044-23	21433 BASEMAP02.DWG	11/03