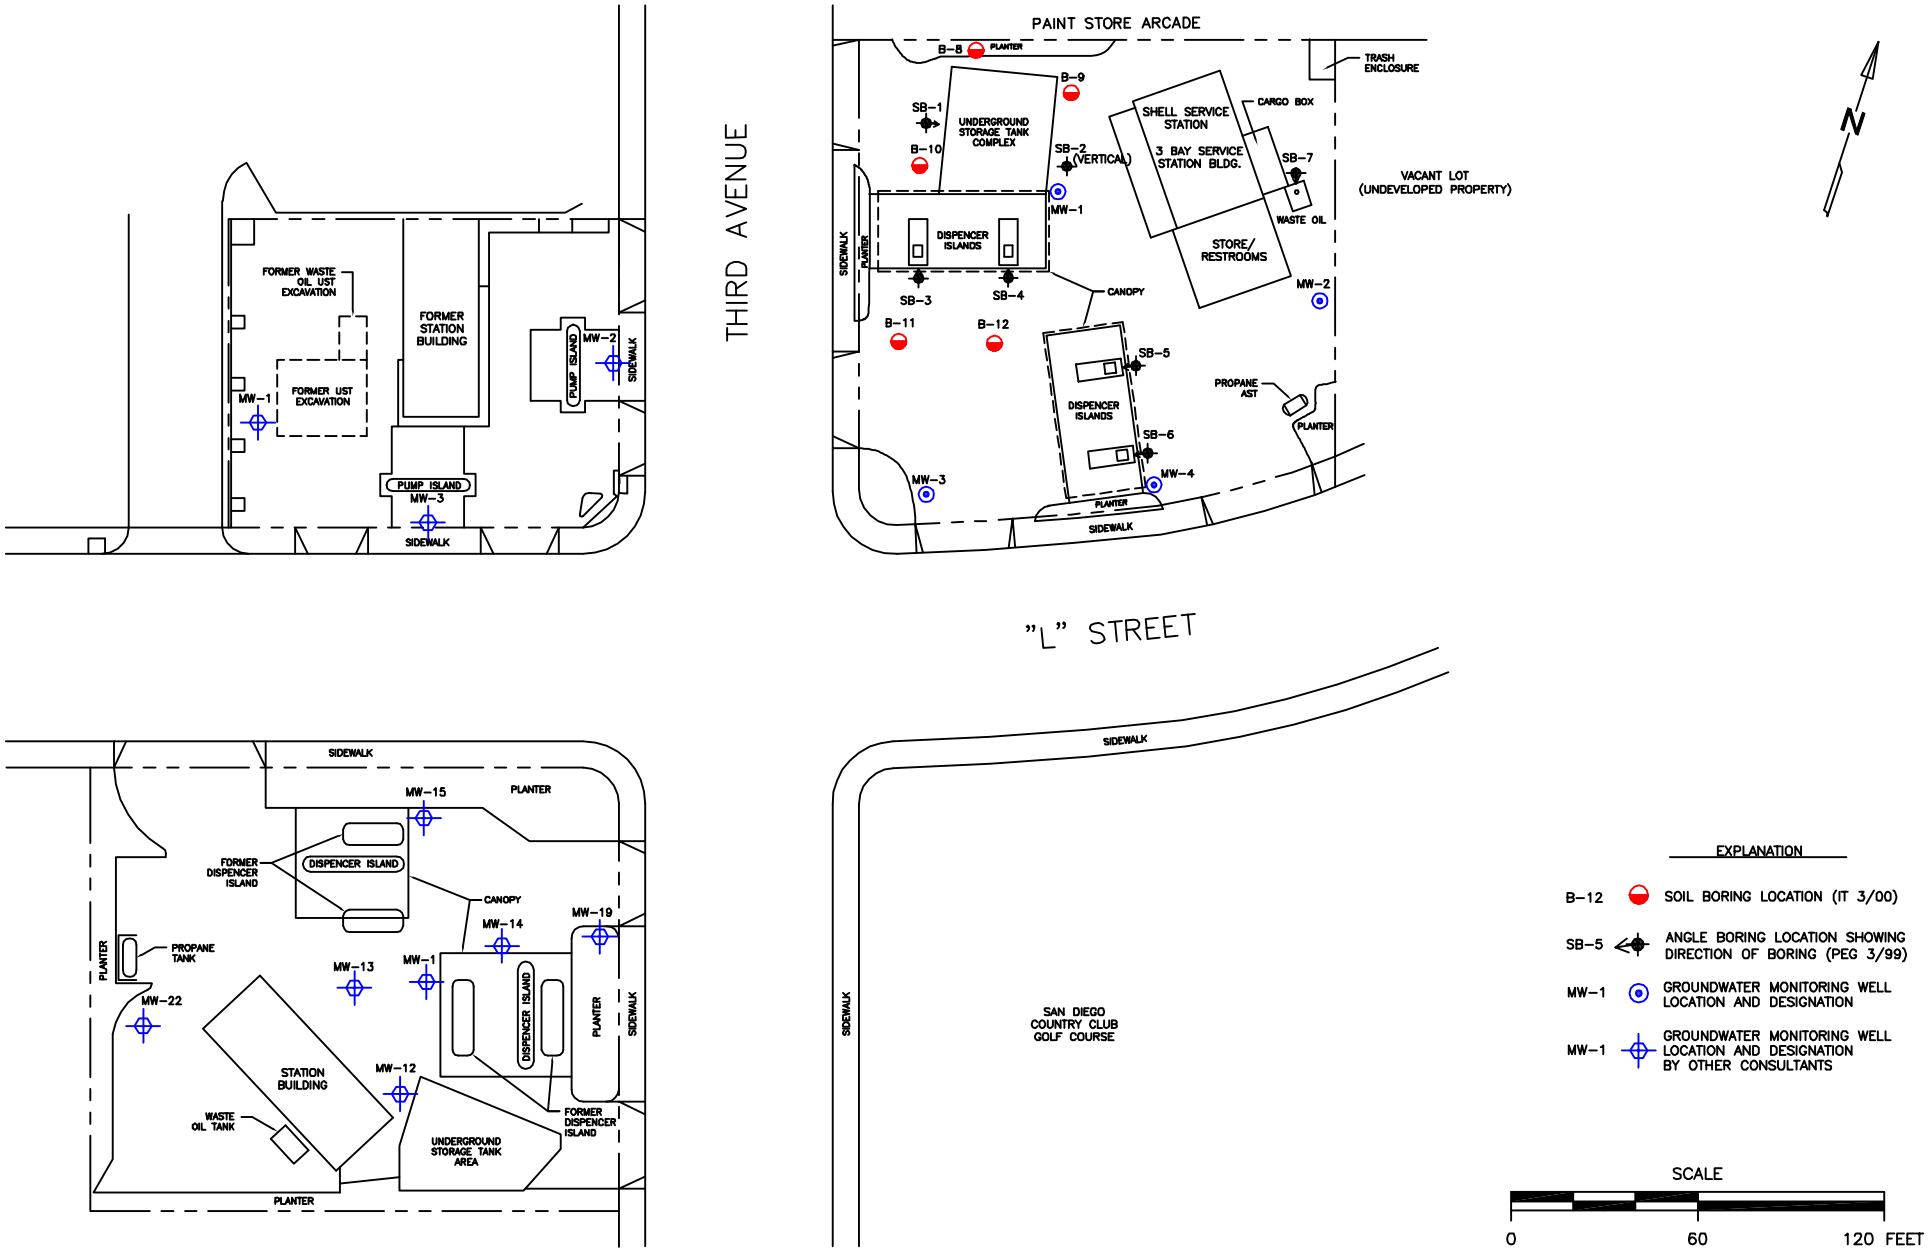



NorthShore Engineering, Inc.
2551 State St. Suite 226
Carlsbad, CA 92008
Tel: 760-729-9423
Fax: 760-721-9938


PROJECT MANAGER: JOHN HAWORTH

CLIENT: SHELL SERVICE STATION

LOCATION: 899 3RD AVE at L STREET
CHULA VISTA, CA

# SITE PLAN

| PROJECT NUMBER | DATE: | FIGURE: |
|---|---|---|
| NS-02-1001 | MAY 2002 | 2 |