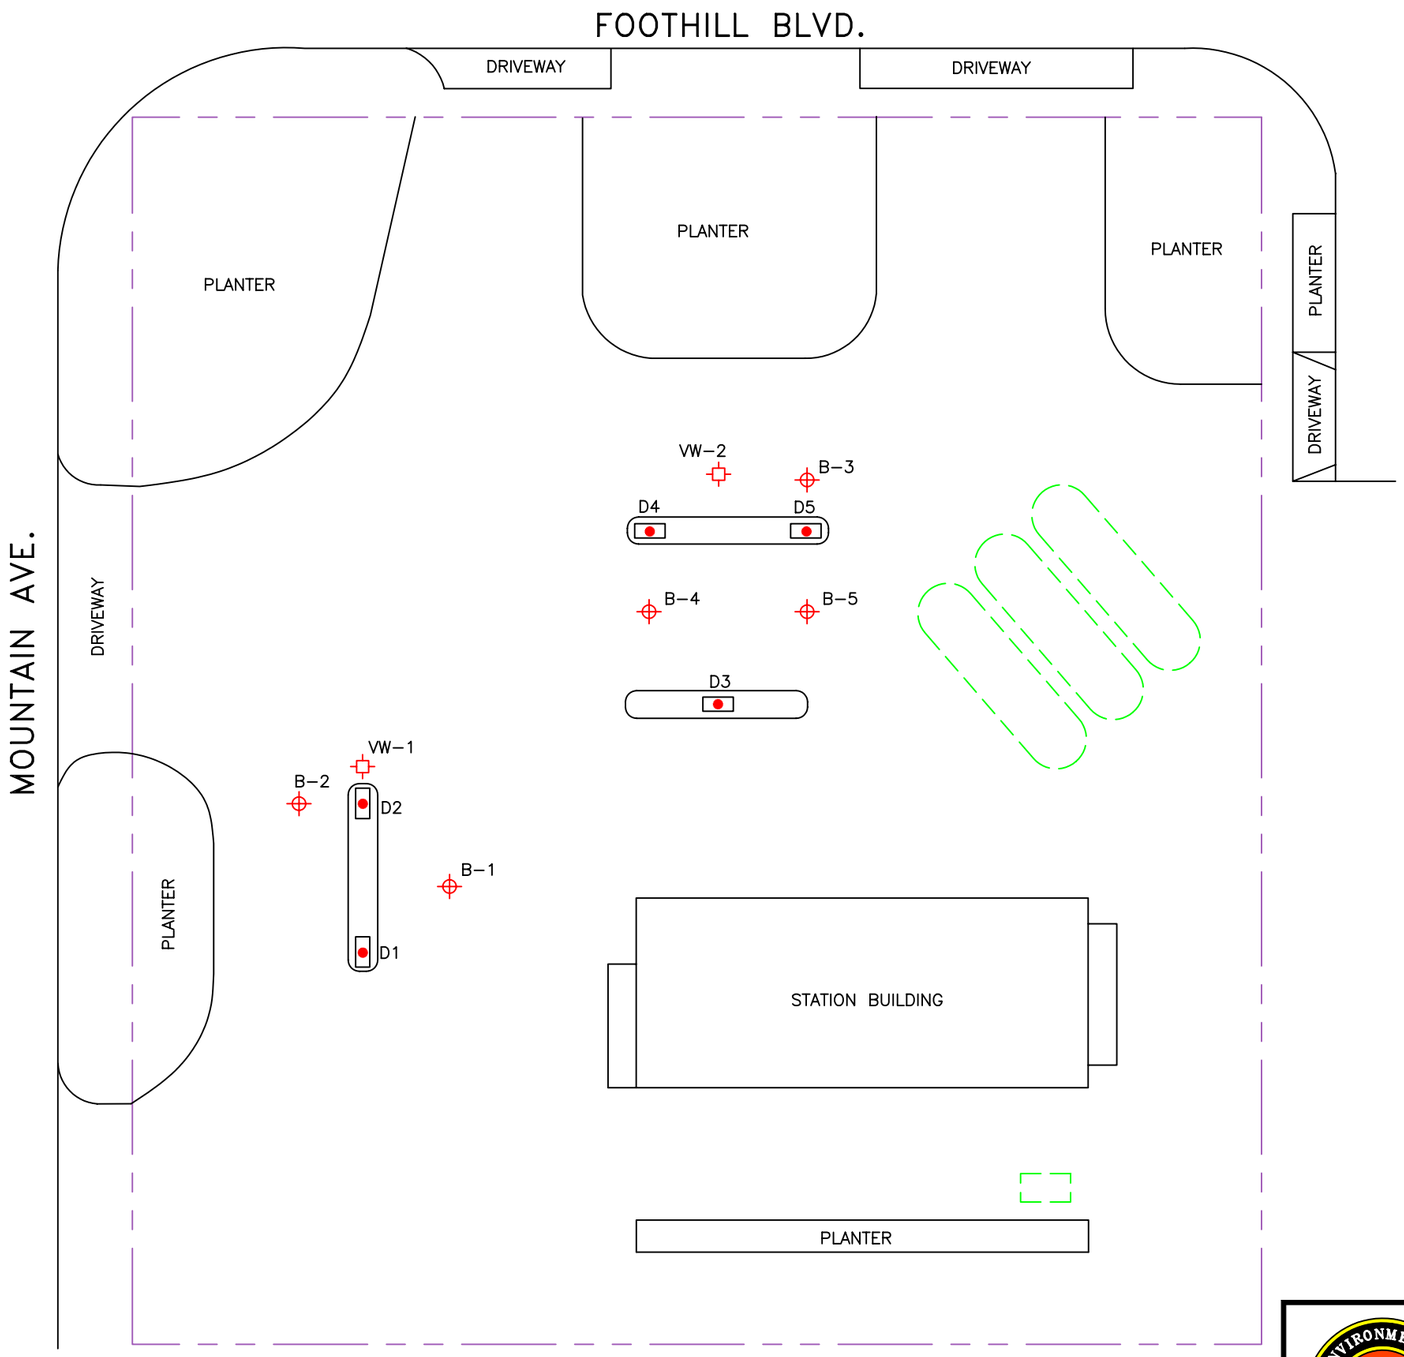

KEY

- D1 — SOIL SAMPLE
- B-1 — SOIL BORING
- VW-1 — VAPOR WELL
- UNDERGROUND STORAGE TANK
- WASTE-OIL TANK
- DISPENSER ISLAND

0 20 FEET
SCALE

NORTH

Waynepenry Environmental Incorporated Specialists	DATE 08/05/99	PLOT PLAN	FIGURE NO. 2
	REVISED NMM	SHELL SERVICE STATION 1188 FOOTHILL BLVD. UPLAND, CA	
	CAD FILE 19000001		PROJECT NO. 98.190