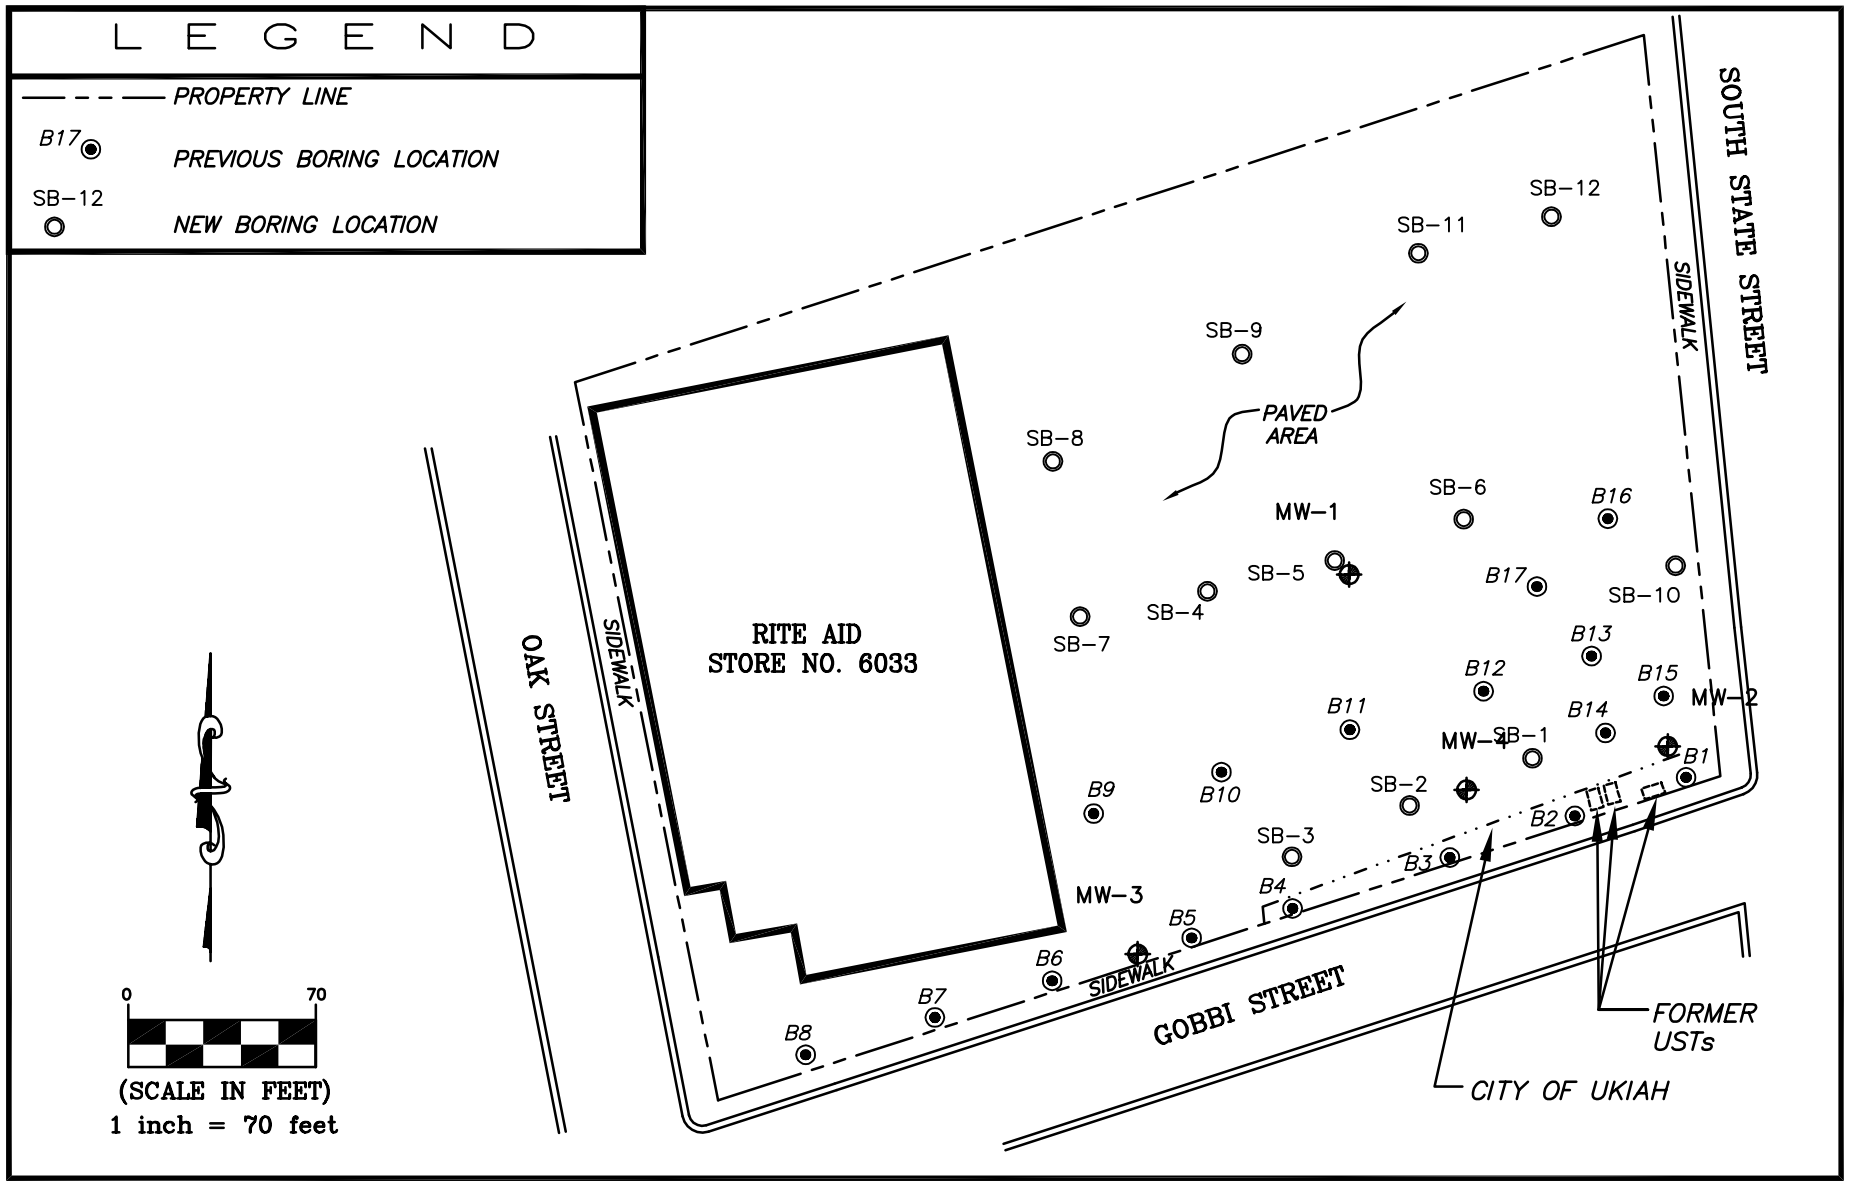

BL Companies

SITEPLAN

RITE AID STORE NO. 6033
680 SOUTH STATE STREET
CITY OF UKIAH, MENDOCINO COUNTY, CALIFORNIA

Drawn	S.R.L.
Approved	K.M.Y.
Scale	1" = 70'
Project No.	98L152-B
Date	02/22/06
CAD File	98L152.SITEPLAN.02-22-06