| LACO ASSOCIATES CONSULTING ENGINEERS 21 W 4TH ST. EUREKA, CA 95501 (707)443-5054 | PROJECT GEOTRACKER SURVEY MAP | BY BAB | FIGURE 2 |
|---|---|---|---|
| | CLIENT JOYCE STARTARE – CITY AMBULANCE | DATE 1/16/04 | |
| | LOCATION 135 W. 7TH STREET, EUREKA | CHECK | JOB NO. 3670.02 |
| | SITE MAP | SCALE 1"=20' | |

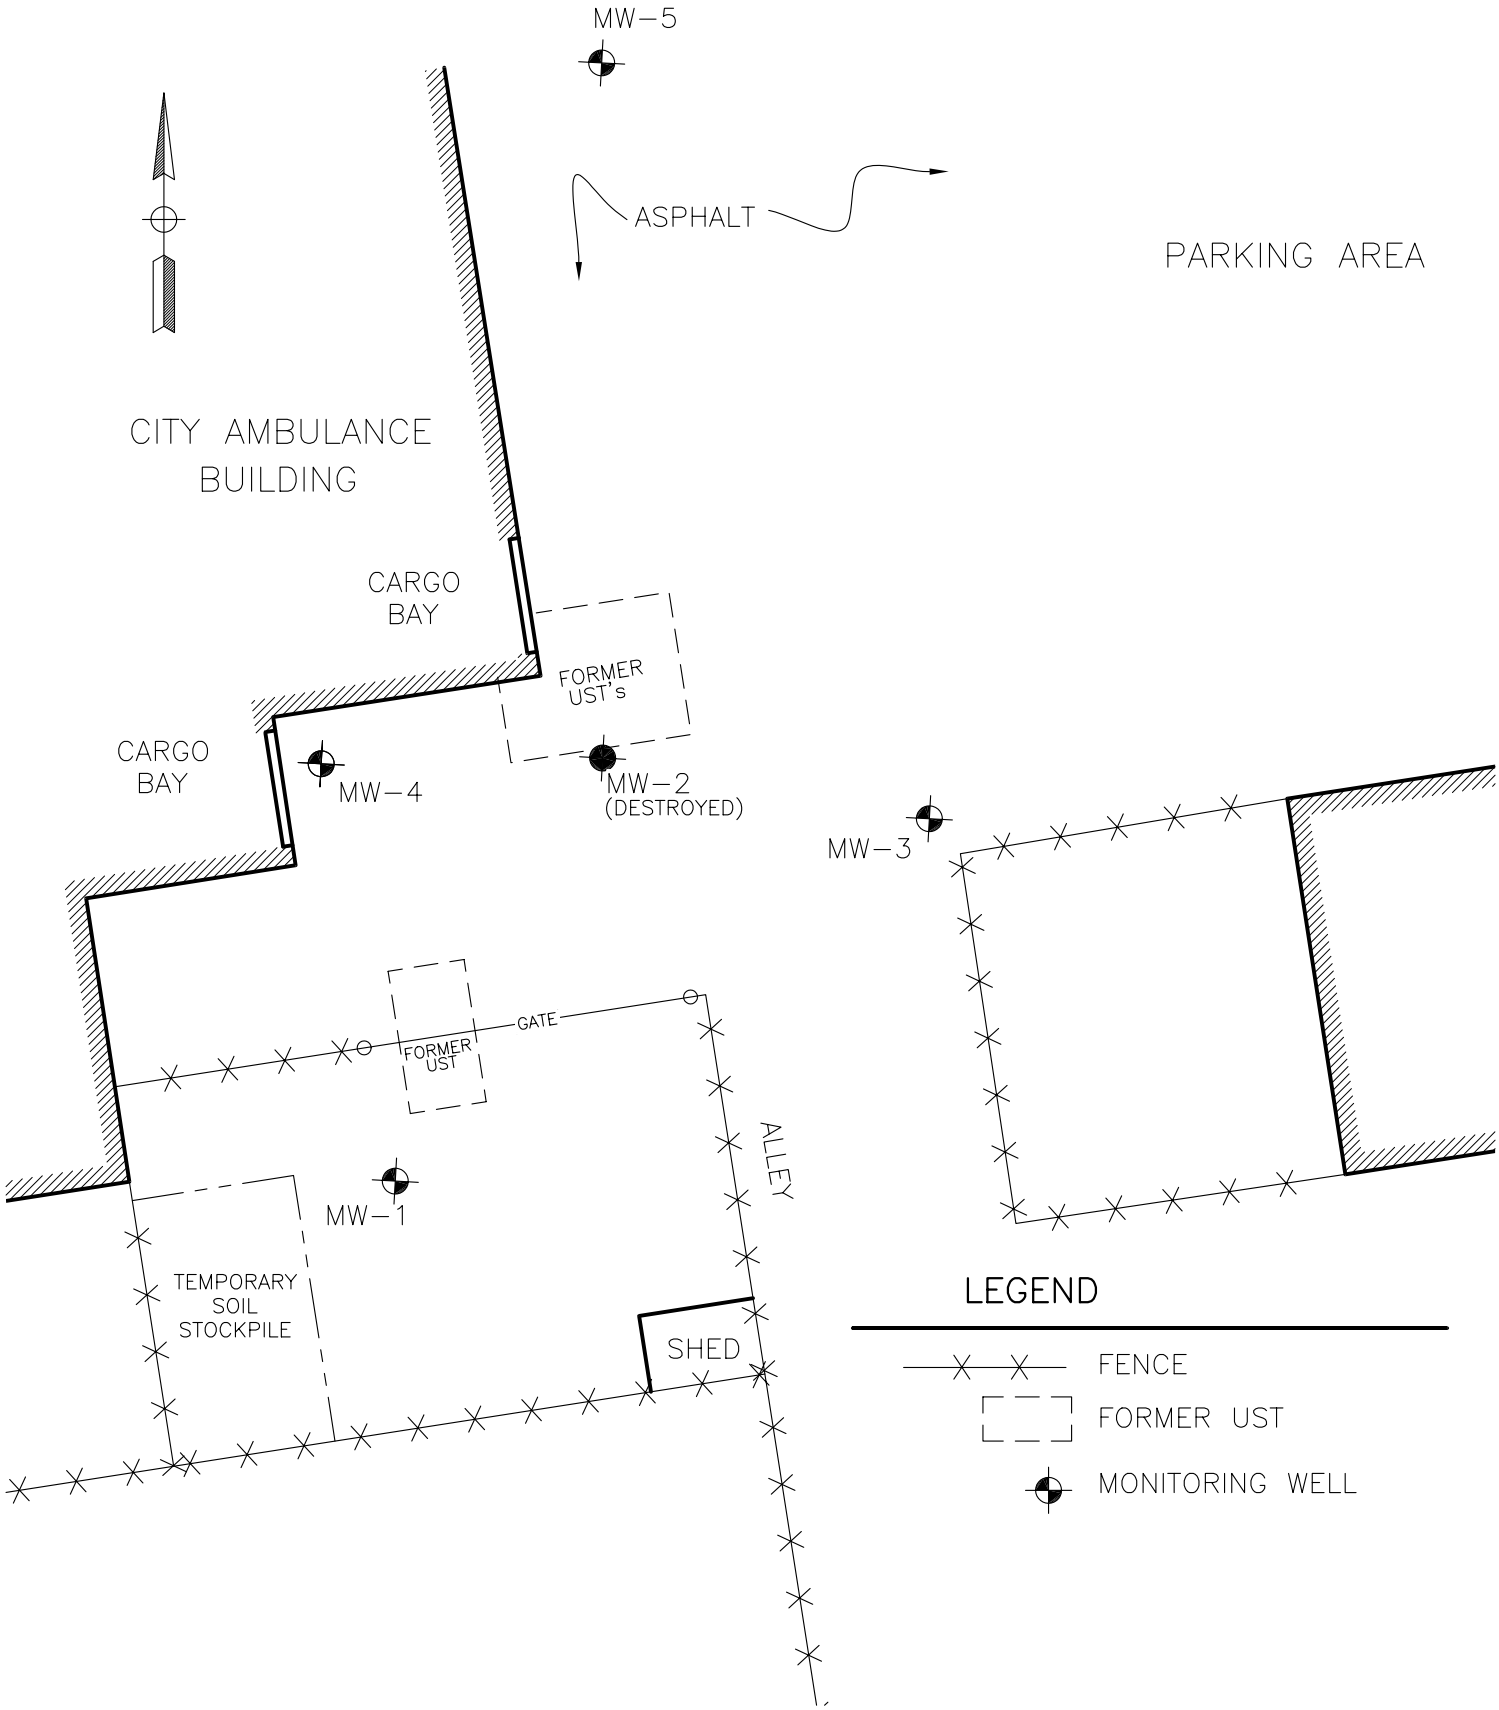


Jan 16,2004-1:58pm
T:\Projects 3000\3670\3670-GEOT-jan04\ 3670-baseMap_JAN04.dwg