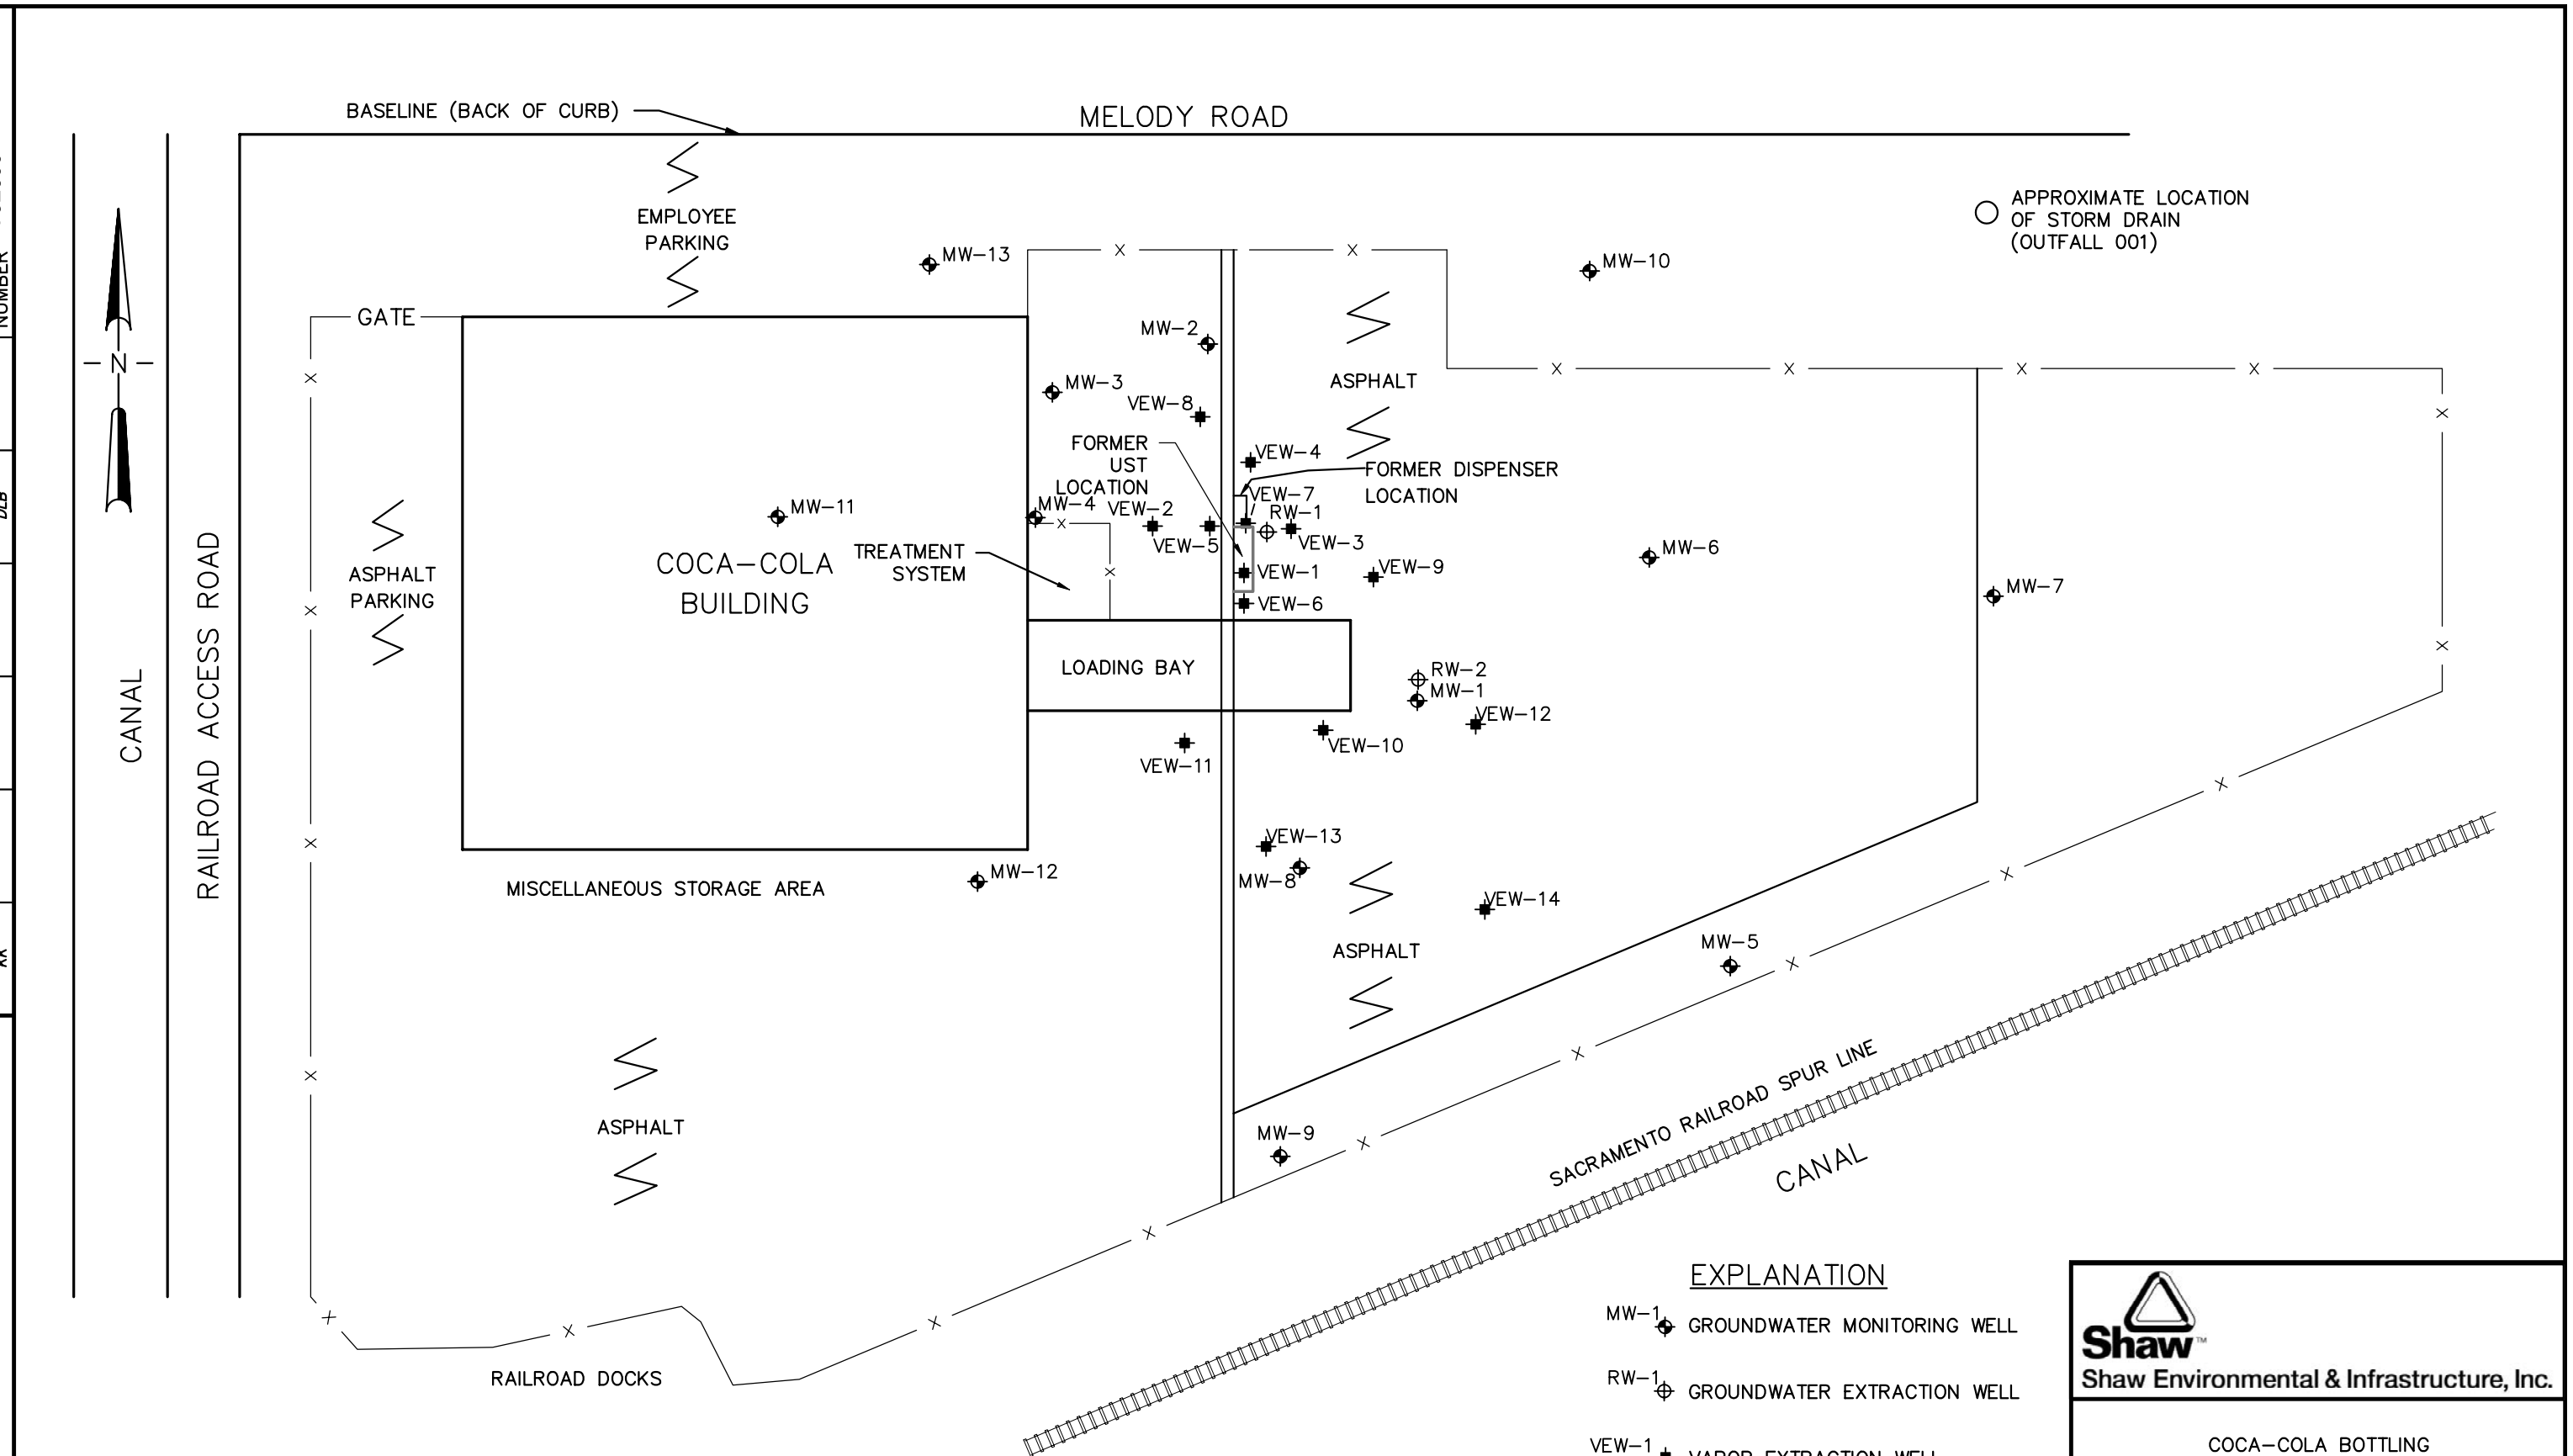

Shaw
Shaw Environmental & Infrastructure, Inc.

COCA-COLA BOTTLING
COMPANY OF CALIFORNIA
MARYSVILLE, CALIFORNIA

FIGURE 2

SITE PLAN

1430 MELODY ROAD
MARYSVILLE, CALIFORNIA

PROJECT NUMBER	APPROVED BY	CHECKED BY	DRAWN BY
792600	DLB		KK

N:\CAD\DWG\792600\60700102.dwg Tue, 09/Jul/02 12:52pm kkistinger