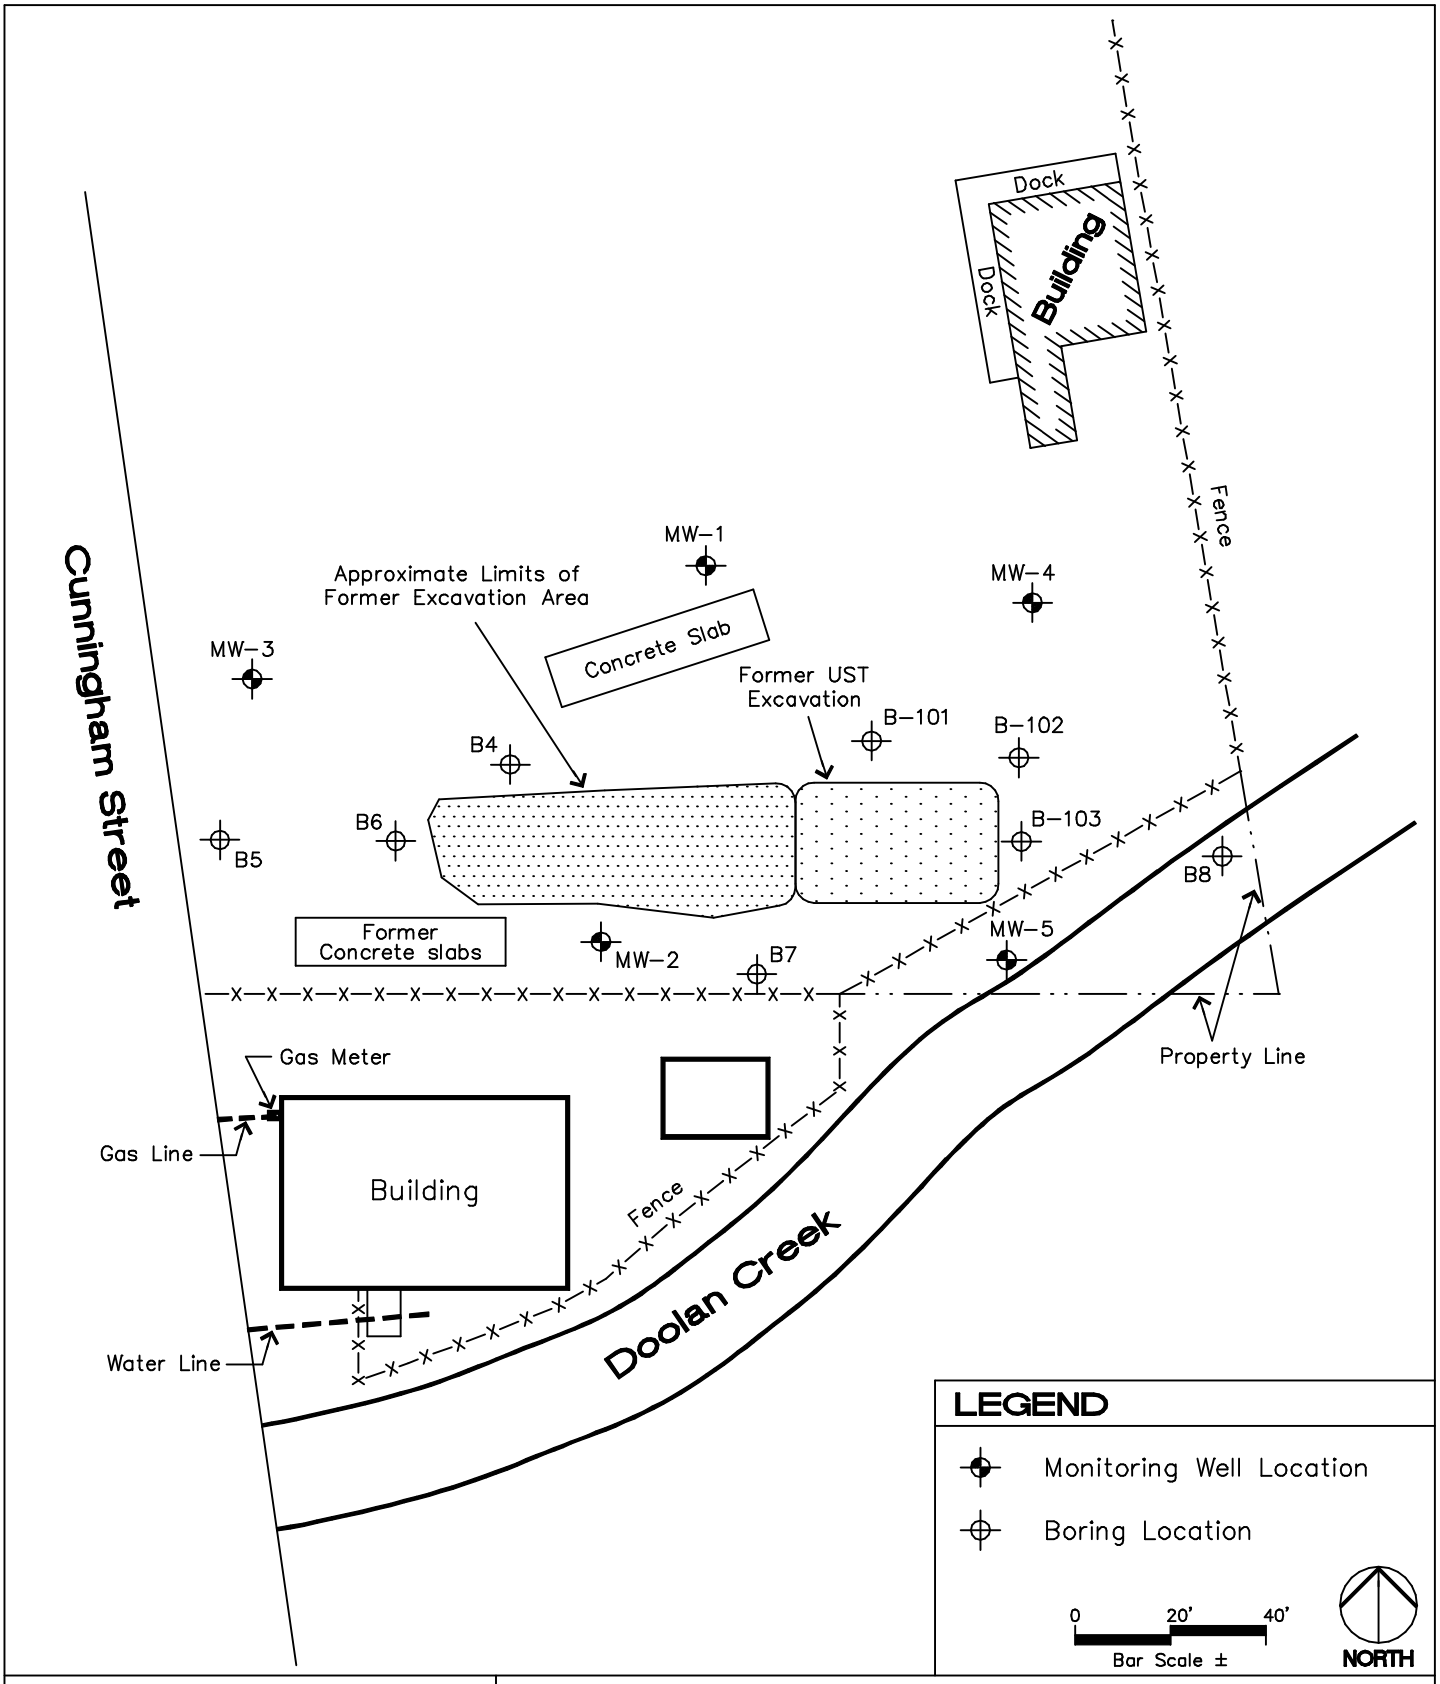

EnviroNet CONSULTING

SITE PLAN

Jerry Martin
1100 Cunningham Street
Ukiah, California

PLATE 2

DRAWN BY:	DWG NAME:	APPROVED BY:	JOB NUMBER:	W.O. NUMBER:	REVISIONS:	DATE:
ALP	41151-2.1	GSJ	4115.1	2259		4/18/02