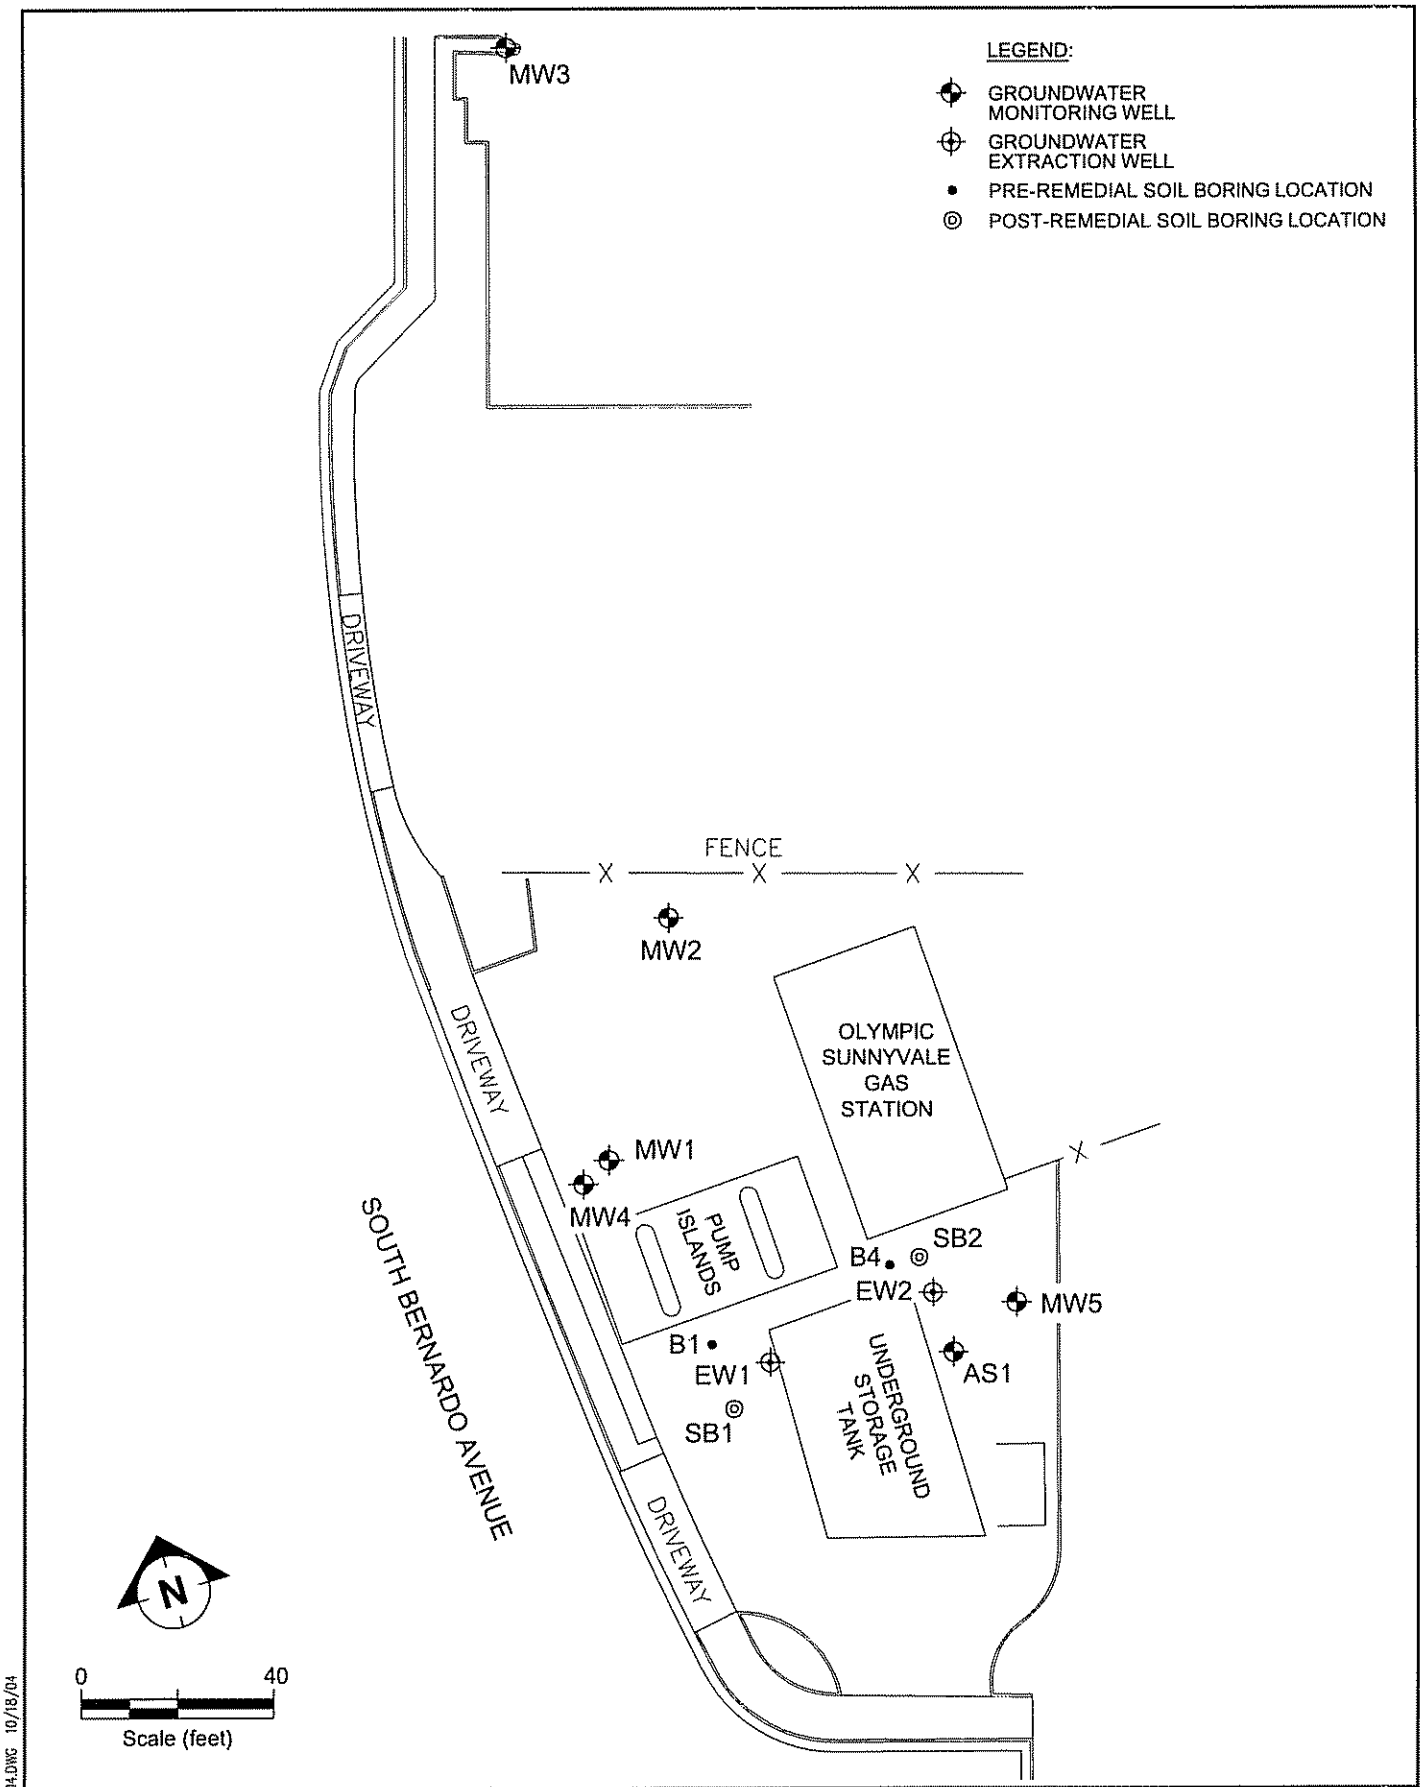


FILENAME: SITEPLAN1004.DWG 10/18/04

ETIC ENGINEERING

SITE PLAN AND SOIL BORING LOCATION MAP
OLYMPIC SUNNYVALE STATION
750 SOUTH BERNARDO AVENUE
SUNNYVALE, CALIFORNIA

FIGURE: 2