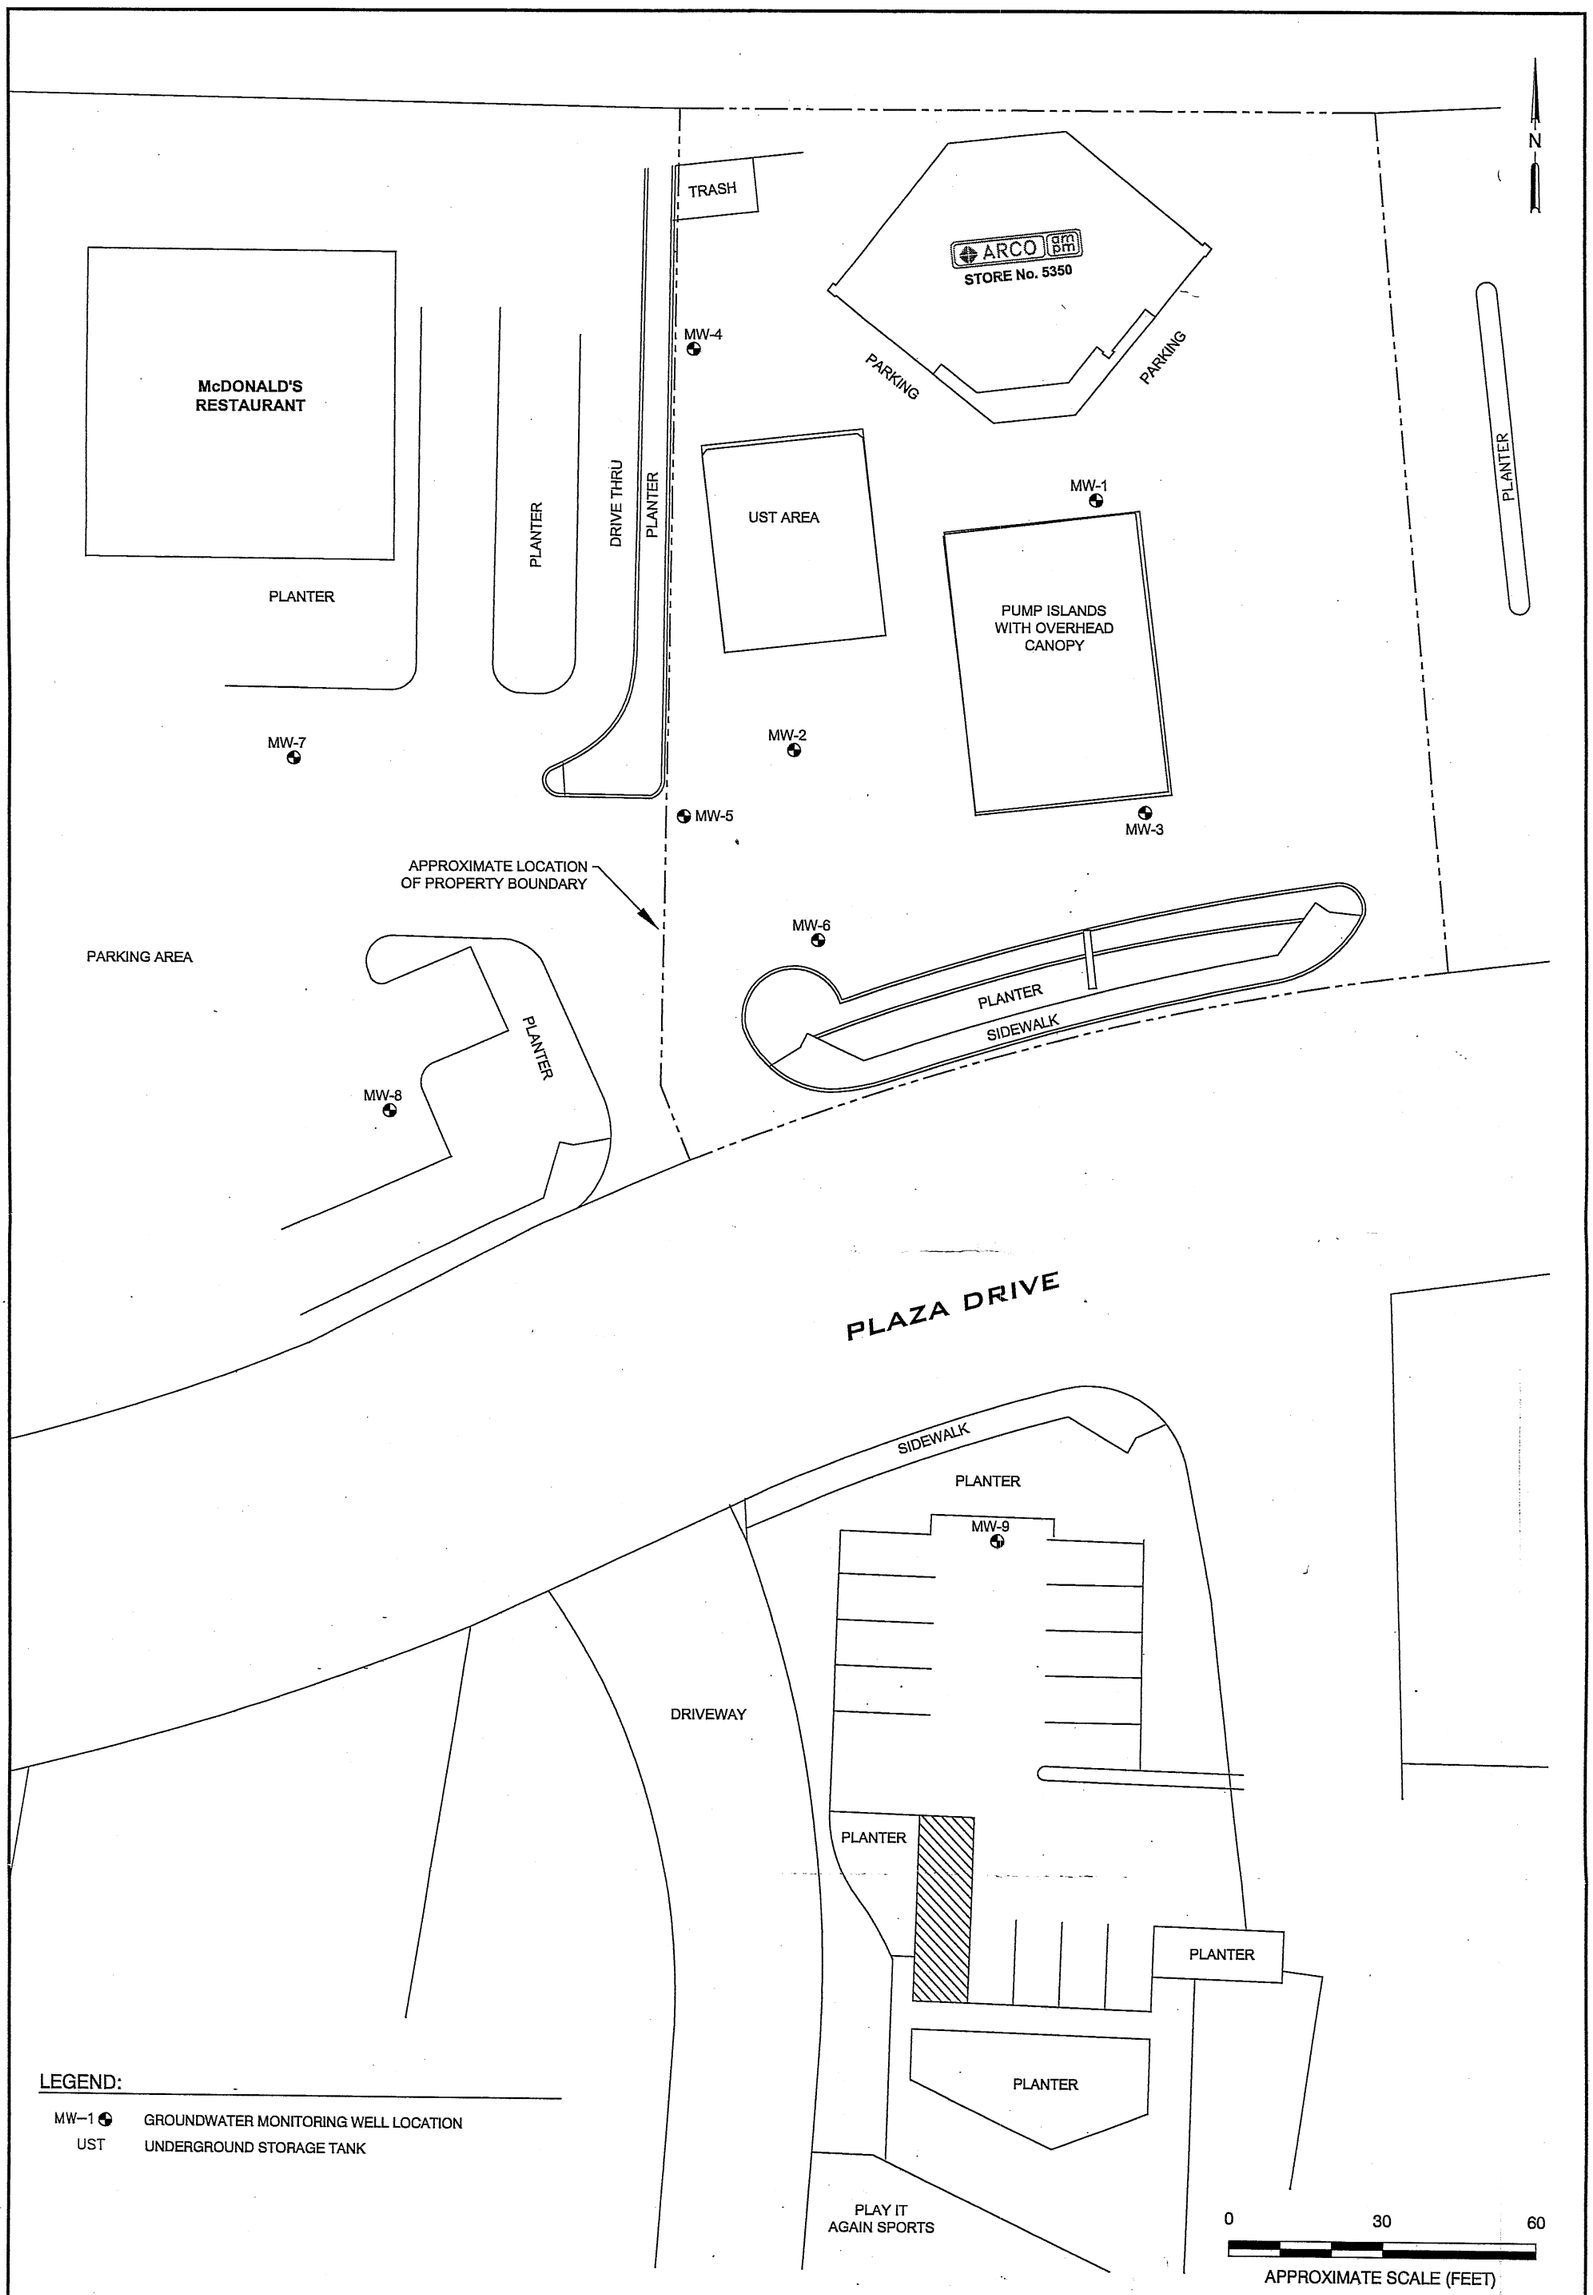

LEGEND:

MW–1 GROUNDWATER MONITORING WELL LOCATION

UST UNDERGROUND STORAGE TANK

SECOR
2655 CAMINO DEL RIO NORTH, SUITE 302
SAN DIEGO, CALIFORNIA
PHONE: (619) 296-6195/296-6199 (FAX)

FOR:			FIGURE:
ARCO FACILITY #5350 3804 Plaza Drive Oceanside, California		SITE PLAN	2
JOB NUMBER: 08BP.05350.05	DRAWN BY: RJO	CHECKED BY: MW	APPROVED BY: KRM	DATE: 2/11/05

FILEPATH:P:\CAD\ALLPROJECTS2005DWGS\ARCO 2005\5350-2K5\5350SUR8-04.DWG|RGCAMPO|MAY 10, 2005 AT 16:50|LAYOUT: MODEL

5350SUR8-04