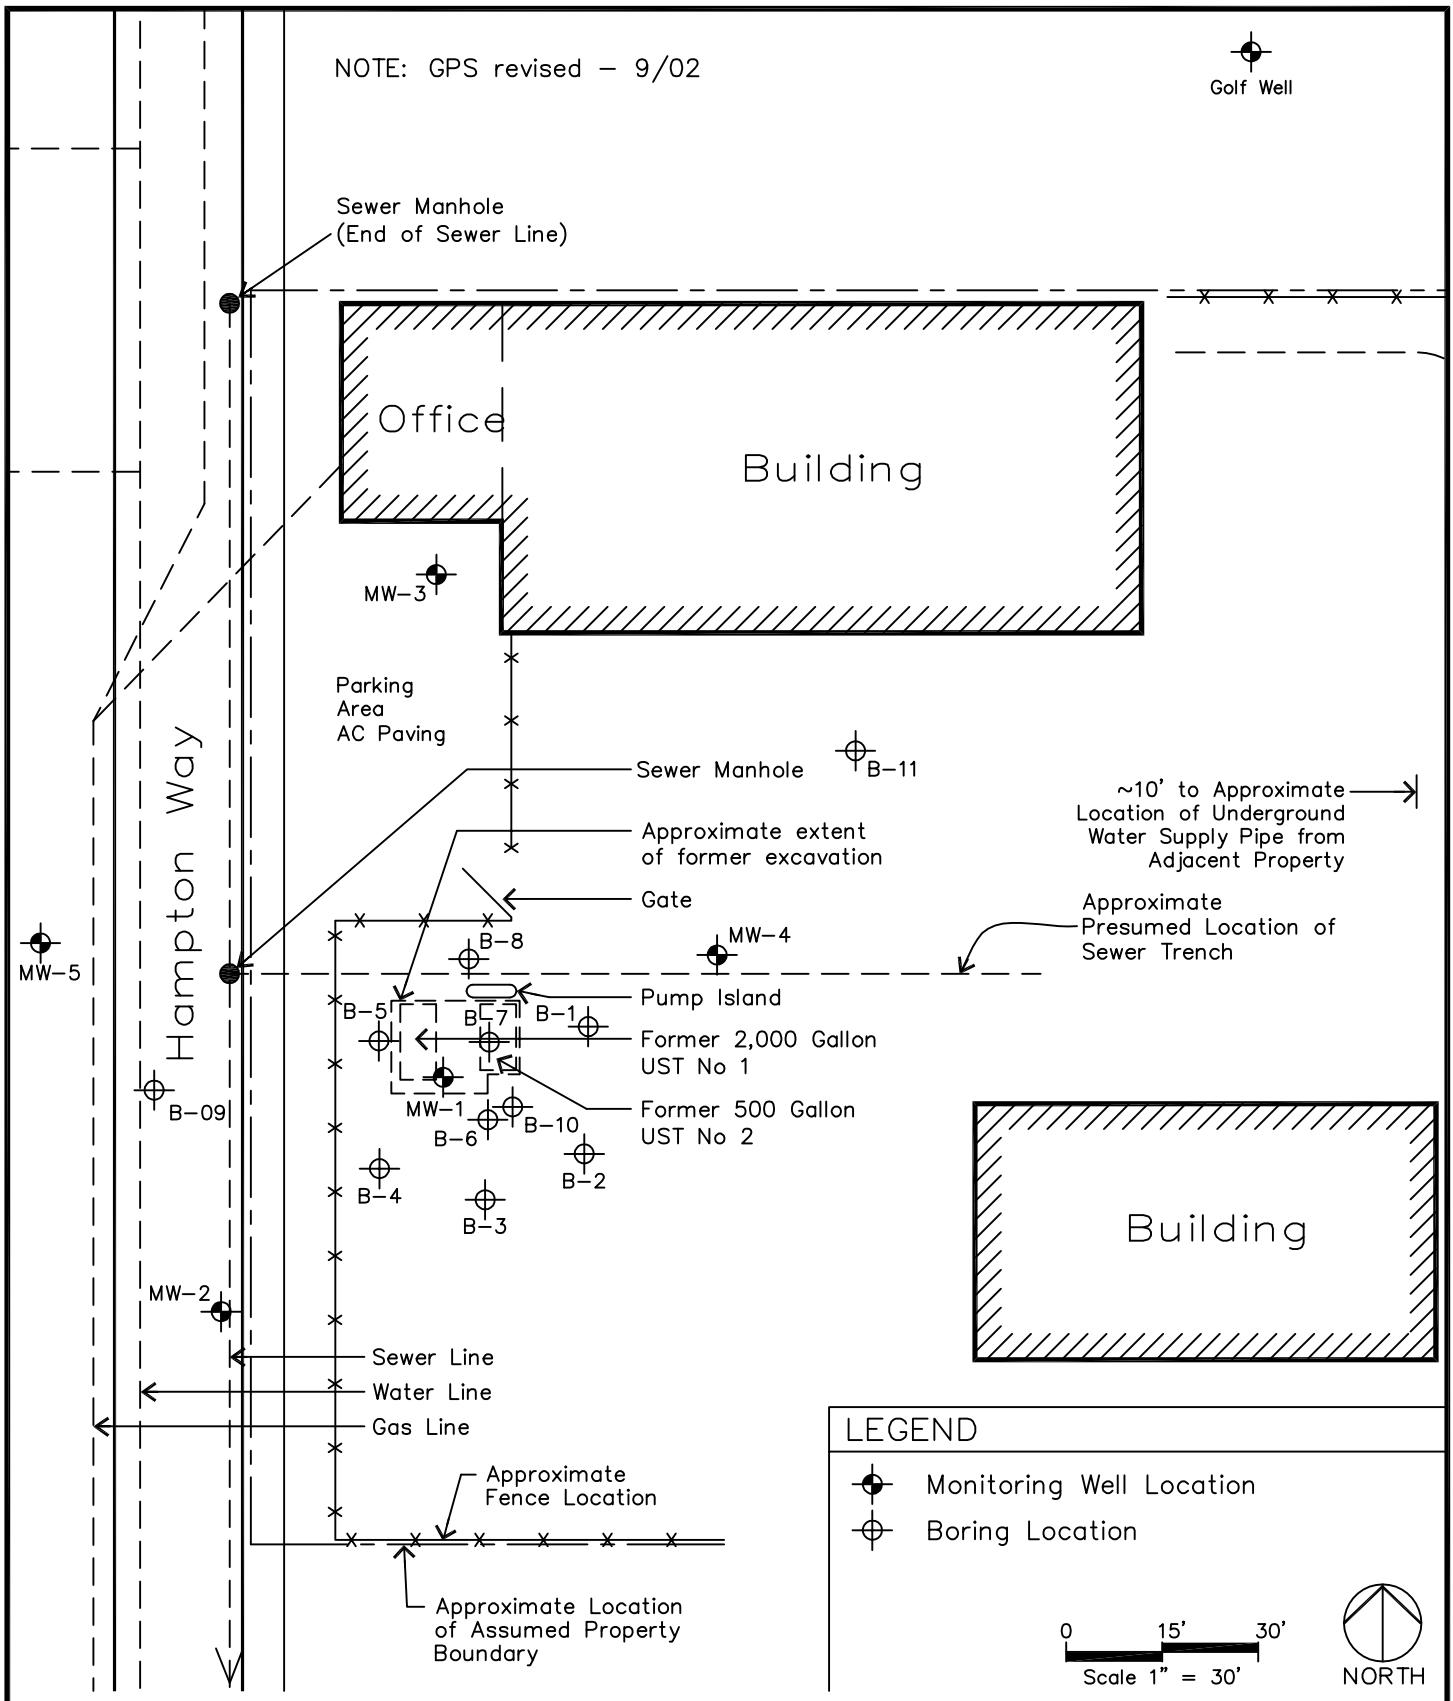

SCS ENGINEERS

ENVIRONMENTAL CONSULTANTS
3645 WESTWIND BOULEVARD
SANTA ROSA, CALIFORNIA 95403
PH. (707) 546–9461 FAX. (707) 544–5769

PROJ. NO.: 3314.00	DWN. BY: AJH	ACAD FILE: 3314.00–SP2–3483	
DATE: 6/27/05	CHK. BY:	APP. BY: SK	

SHEET TITLE: SITE PLAN

PROJECT TITLE: PHIL JOHNSON
1599 HAMPTON WAY
SANTA ROSA, CALIFORNIA

SCALE: 1" = 30'

FIGURE NO.: 2