tb-b1.dwg-09/21/00

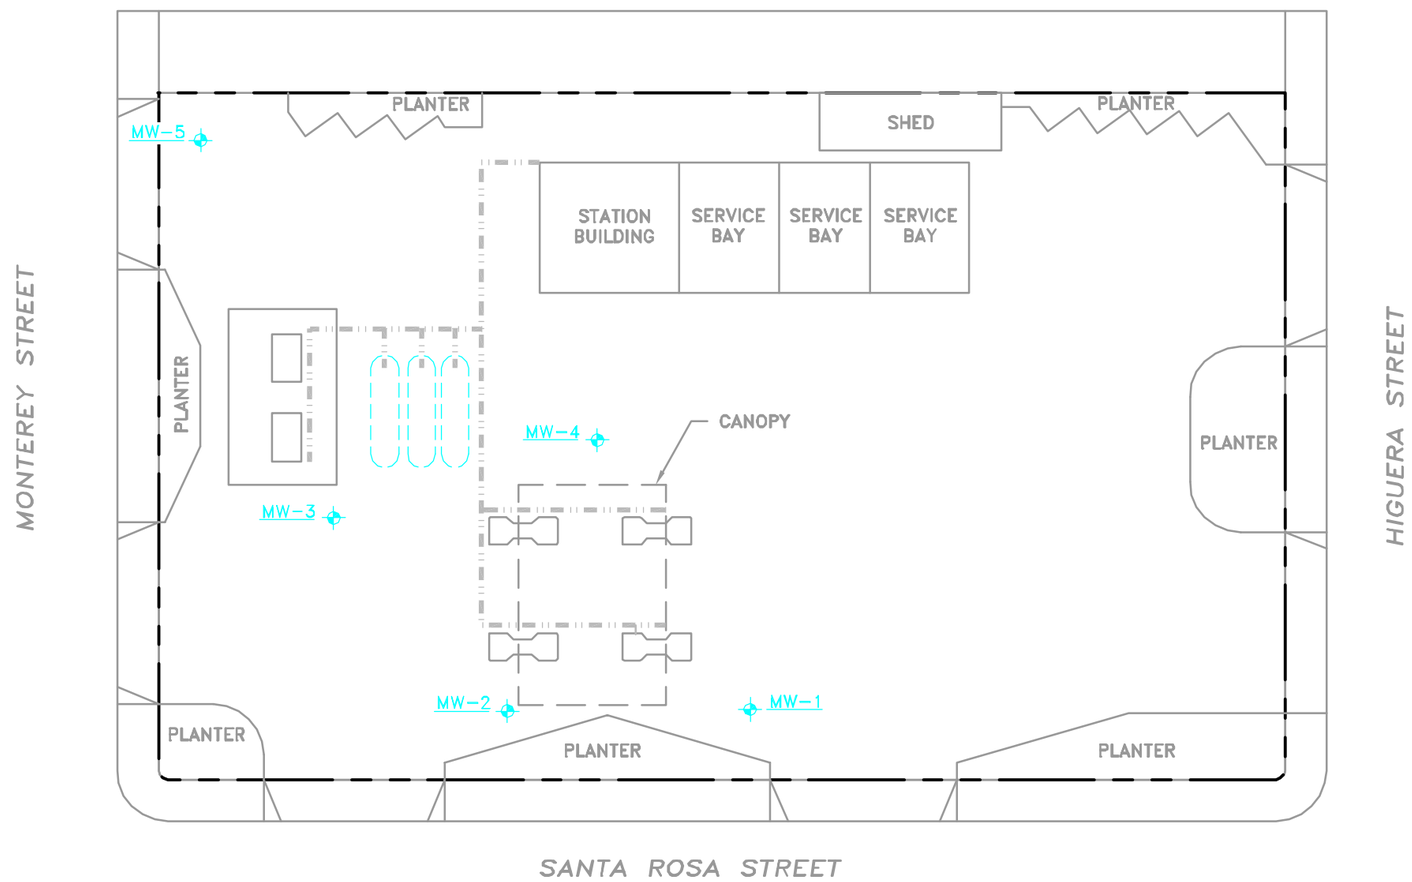

LEGEND

MW-1 GROUNDWATER MONITORING WELL

UNDERGROUND STORAGE TANK (UST)

DISPENSER ISLAND

VENT/DISPENSER PIPING

N E S W

0 30 FEET
SCALE

MILLER BROOKS Environmental, Inc.	DRAWN BY: BAR DATE: 08/12/02 REVISED BY: PEL	SITE PLAN	FIGURE 2
18700 BEACH BLVD., SUITE 205 HUNTINGTON BEACH, CA. 92648 (714) 965-9161	REVISED: 08/14/02 APPROVED BY: JLC	SHELL SERVICE STATION 1101 MONTEREY STREET SAN LUIS OBISPO, CA.	
PROJECT NO. 01-155-0118-02	DATE: 08/14/02	FILE: K:\DWGS\EQUILON\SAN LUIS OBISPO (1101 MONTEREY ST.)\SP Q2-02 DATE PLOTTED: 08/15/02	