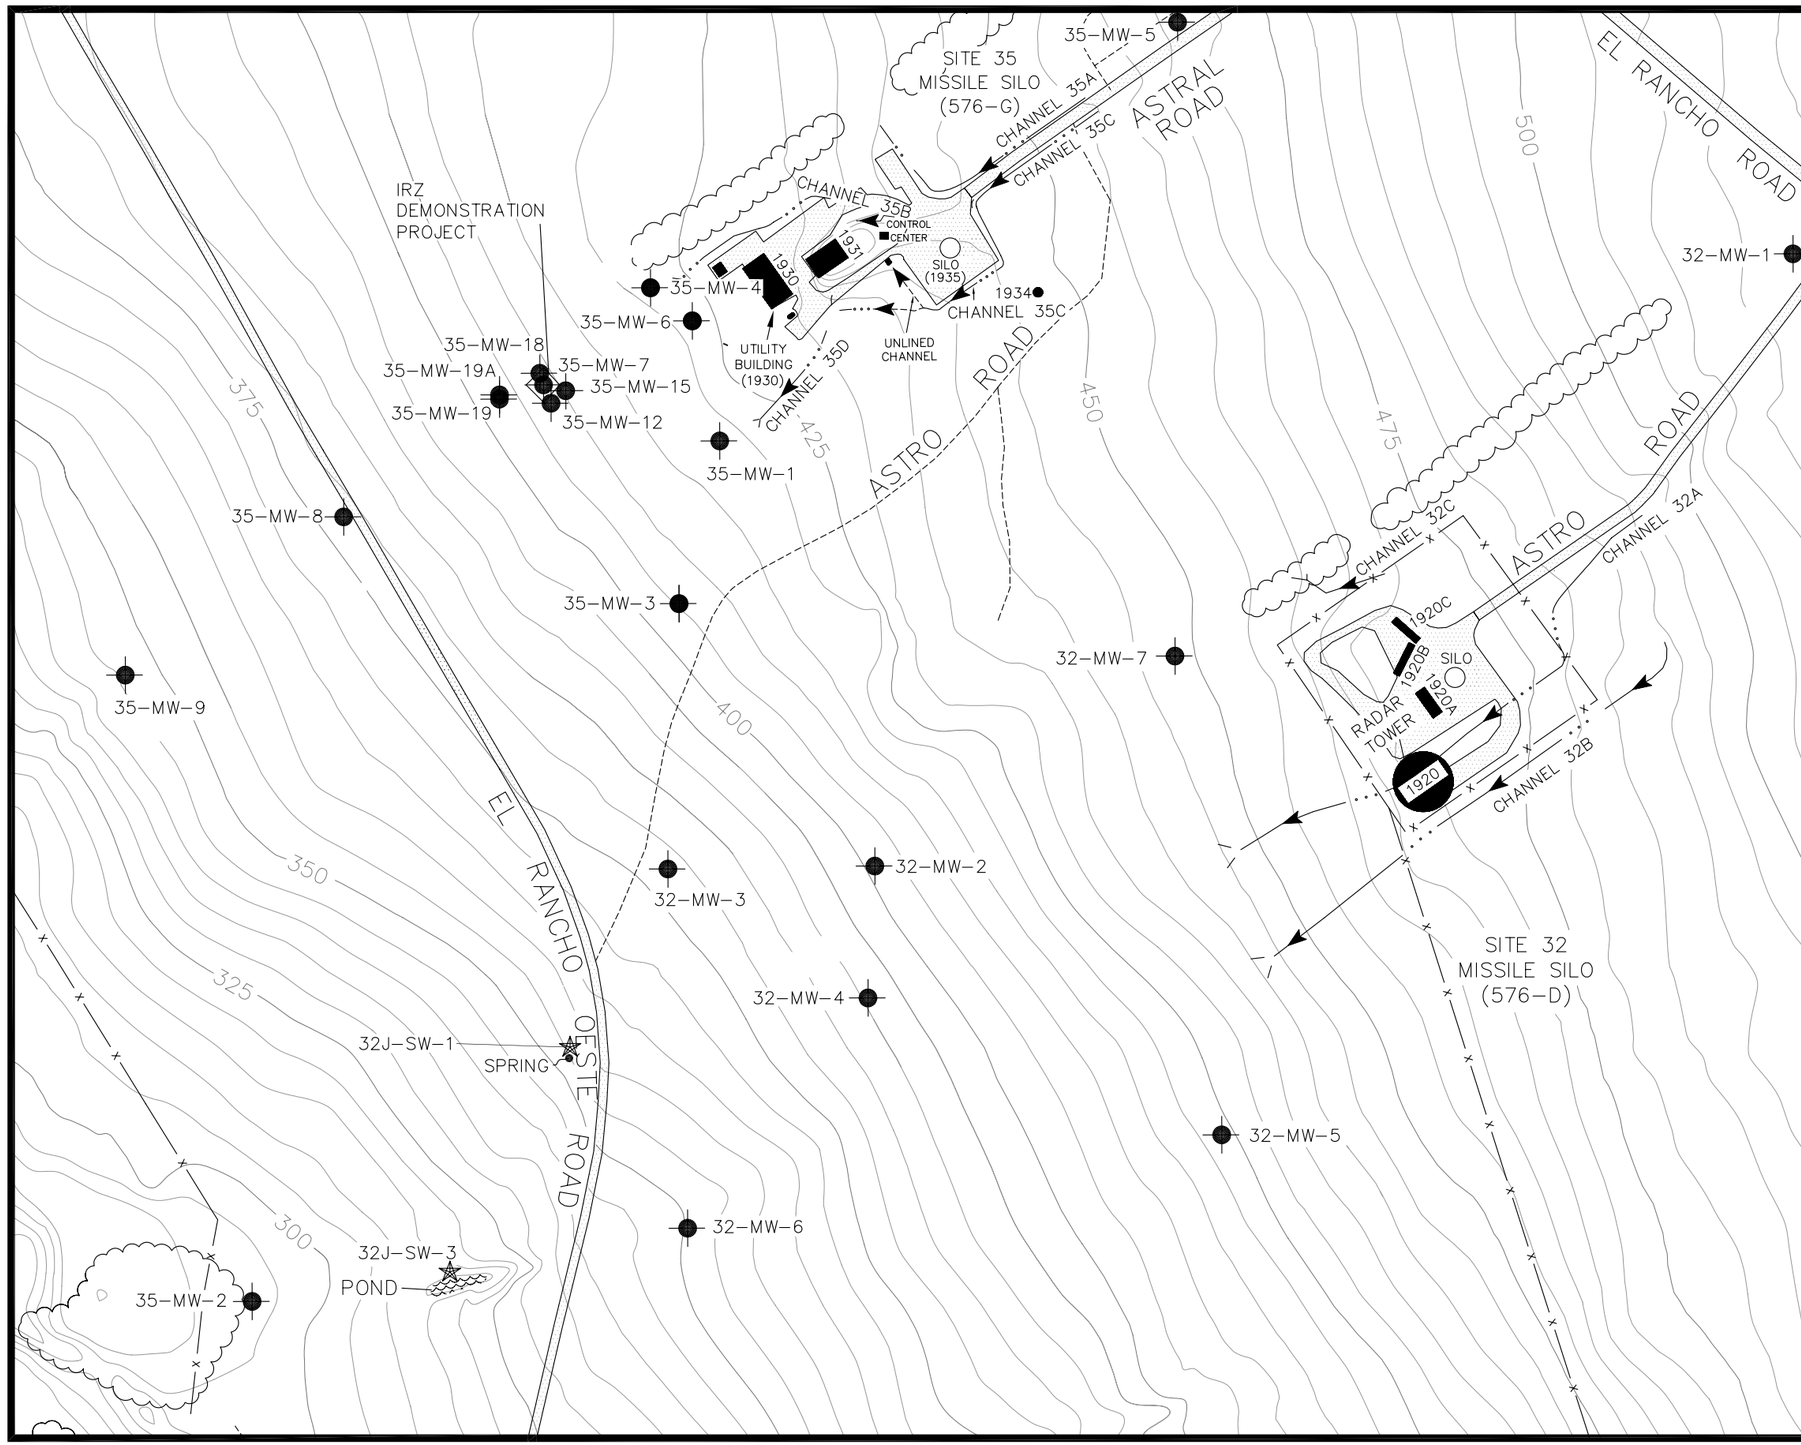

LEGEND

- CONTOUR OF GROUND SURFACE ELEVATION IN FEET ABOVE MSL (5-FOOT INTERVALS) (NAVD 1988)
- FENCE
- PAVED ROAD OR STREET
- DIRT ROAD
- BUILDING
- CONCRETE OR PAVED AREAS
- VEGETATION LINE
- DRAINAGE ROUTE AND FLOW DIRECTION
- 32-MW-1 GROUNDWATER MONITORING WELL LOCATION
- 32J-SW-1 SURFACE WATER SAMPLE LOCATION

N

0 150' 300' 450'
SCALE

UNITED STATES AIR FORCE
VANDENBERG AIR FORCE BASE

SITE 32 CLUSTER
MISSILE SILOS 576-D AND 576-G
SITE PLAN
GEOTRACKER

TETRA TECH, INC.
4213 State Street, Suite 100
Santa Barbara, CA 93110-2847

TASK NO.	DATE	DRAWN BY	MADE FROM	DWG NO.	Figure
99105-17	11/1/05	RANDALL	TAB6 TAB10	5190	2