Project No. 7501.43
Date: 04/20/04
Drawn By: R. Olson
CAD File: G:\7501\43\7501431 1.dwg

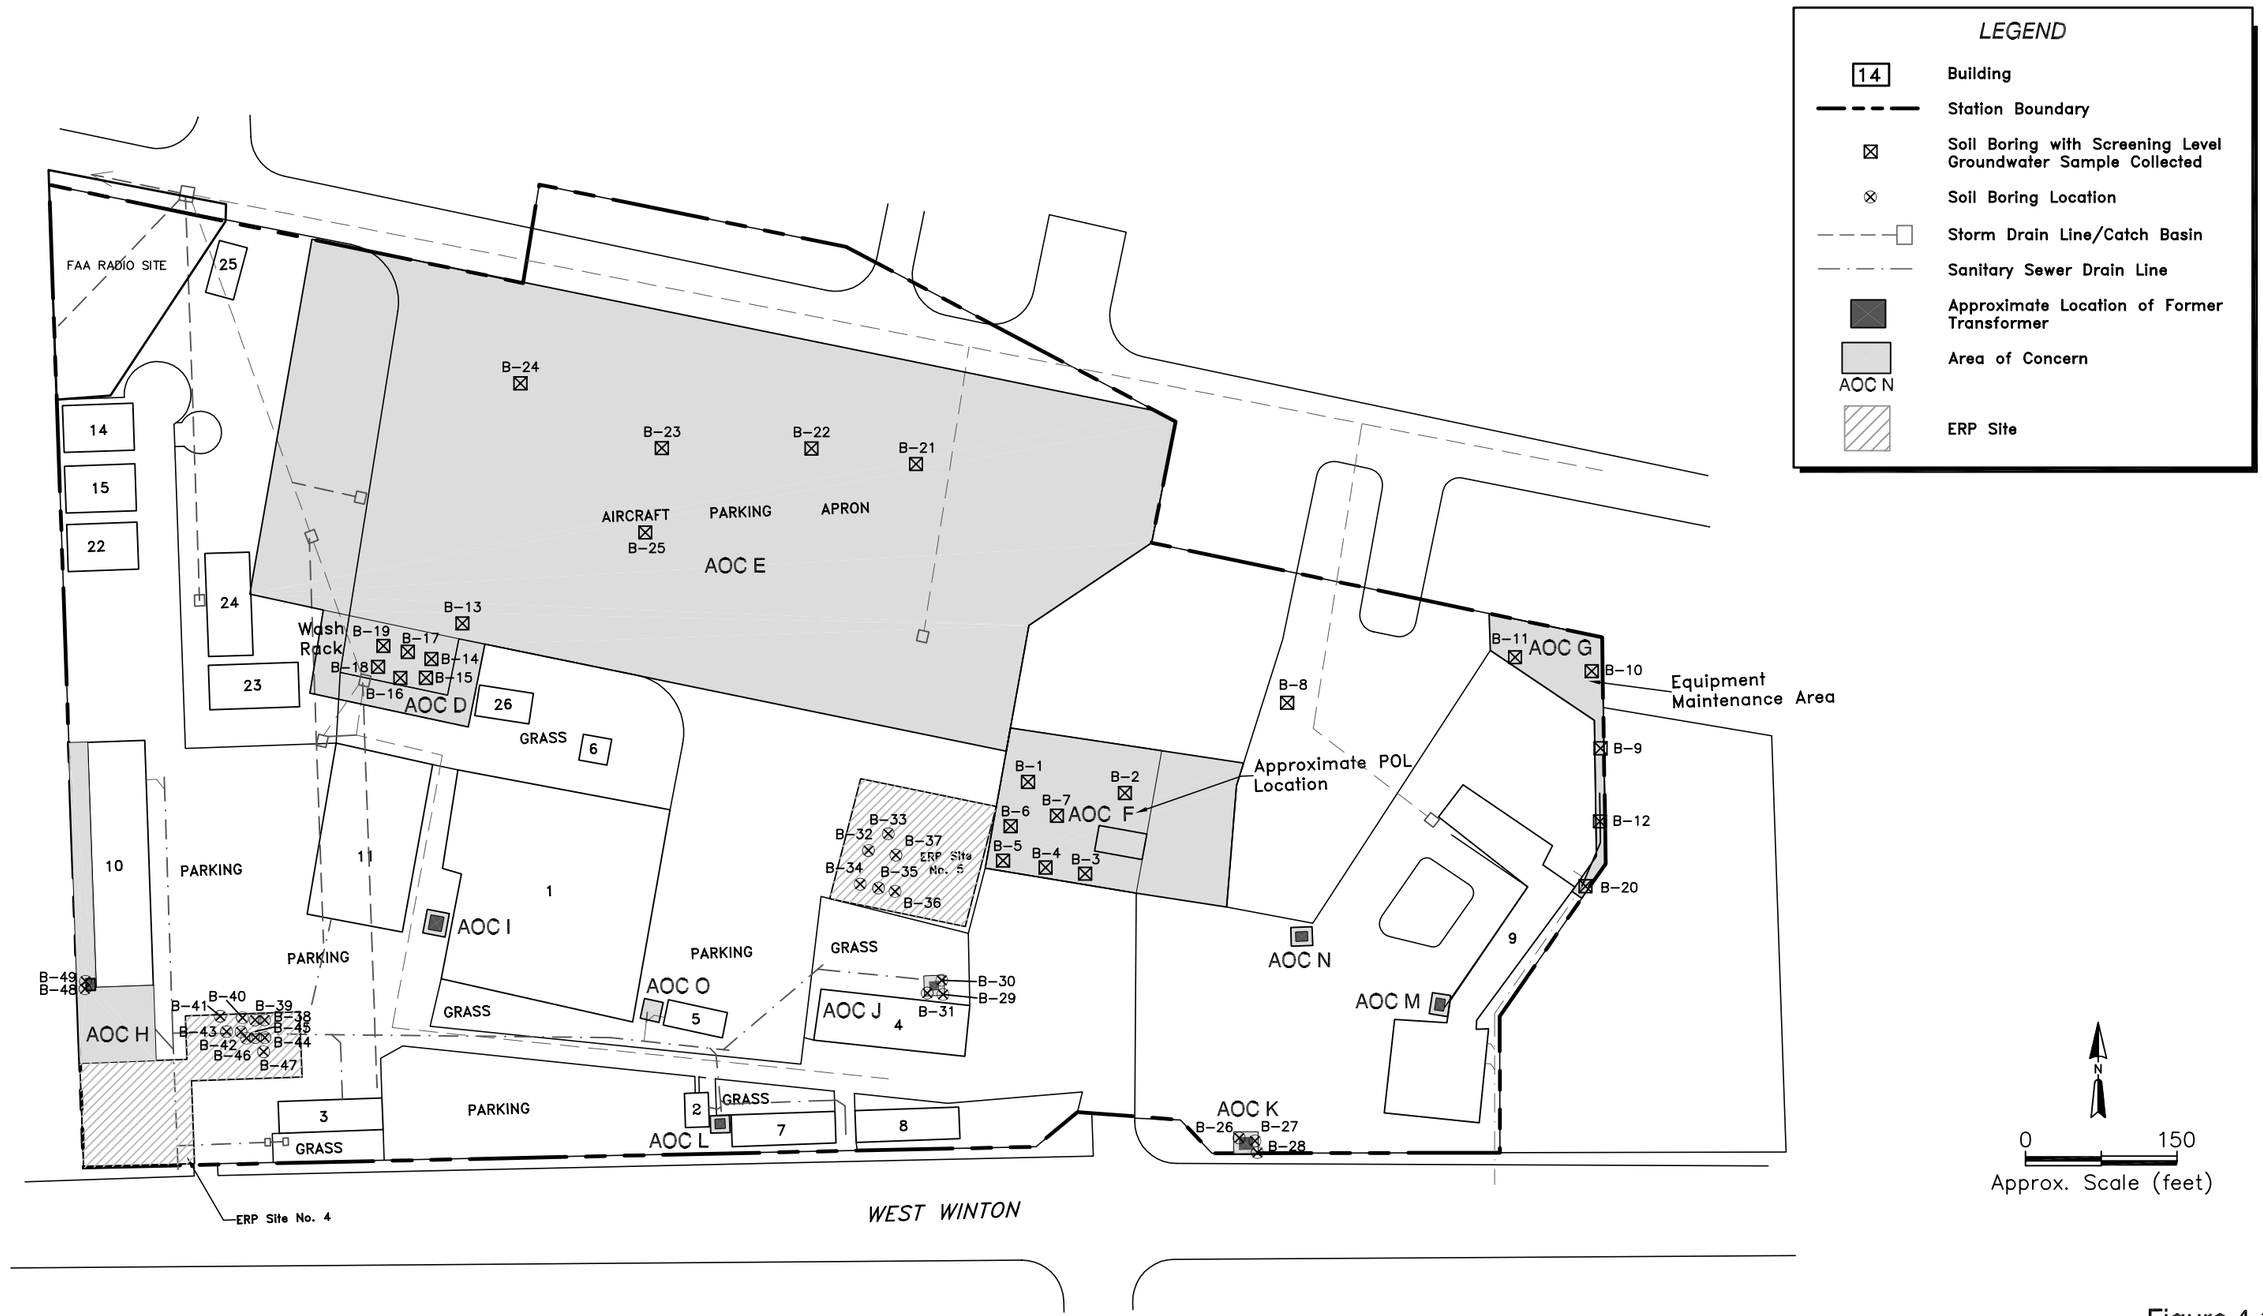

Figure 4-1
Soil Boring Locations
Hayward ANGS
Hayward, California

ERM 03/04