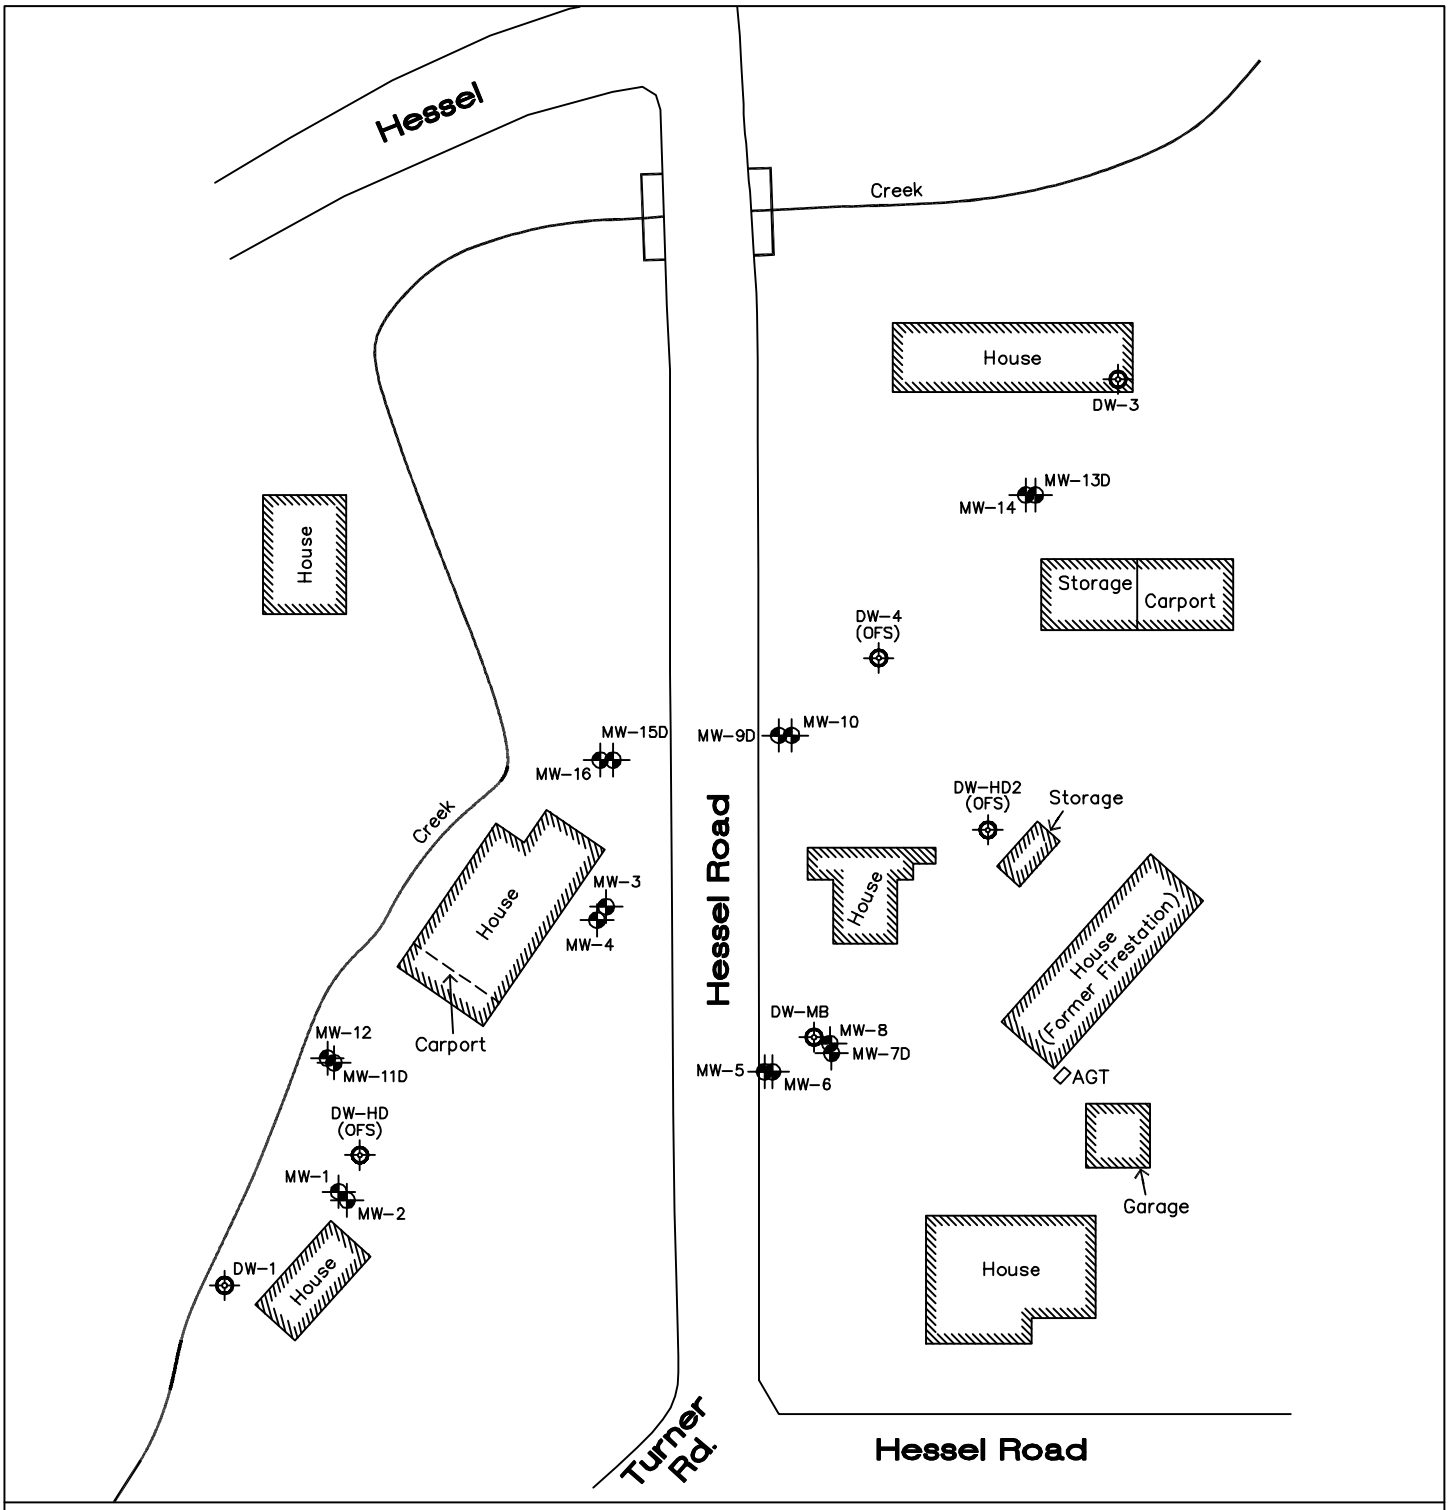

LEGEND

Monitoring Well Location

Water Supply Well

DW = Domestic Well
HD = Hand Dug
OFS = Out of Service

0 30' 60'
Bar Scale ±

NORTH

EnviroNet

SITE PLAN

John Riddell
4660 Hessel Road
Sebastopol, California

PLATE
2

DRAWN BY:	DWG NAME:	APPROVED BY:	JOB NUMBER:	W.O. NUMBER:	REVISIONS:	DATE:
ALP	61191-SP.1	GSJ	6119.1	2670		12/12/02