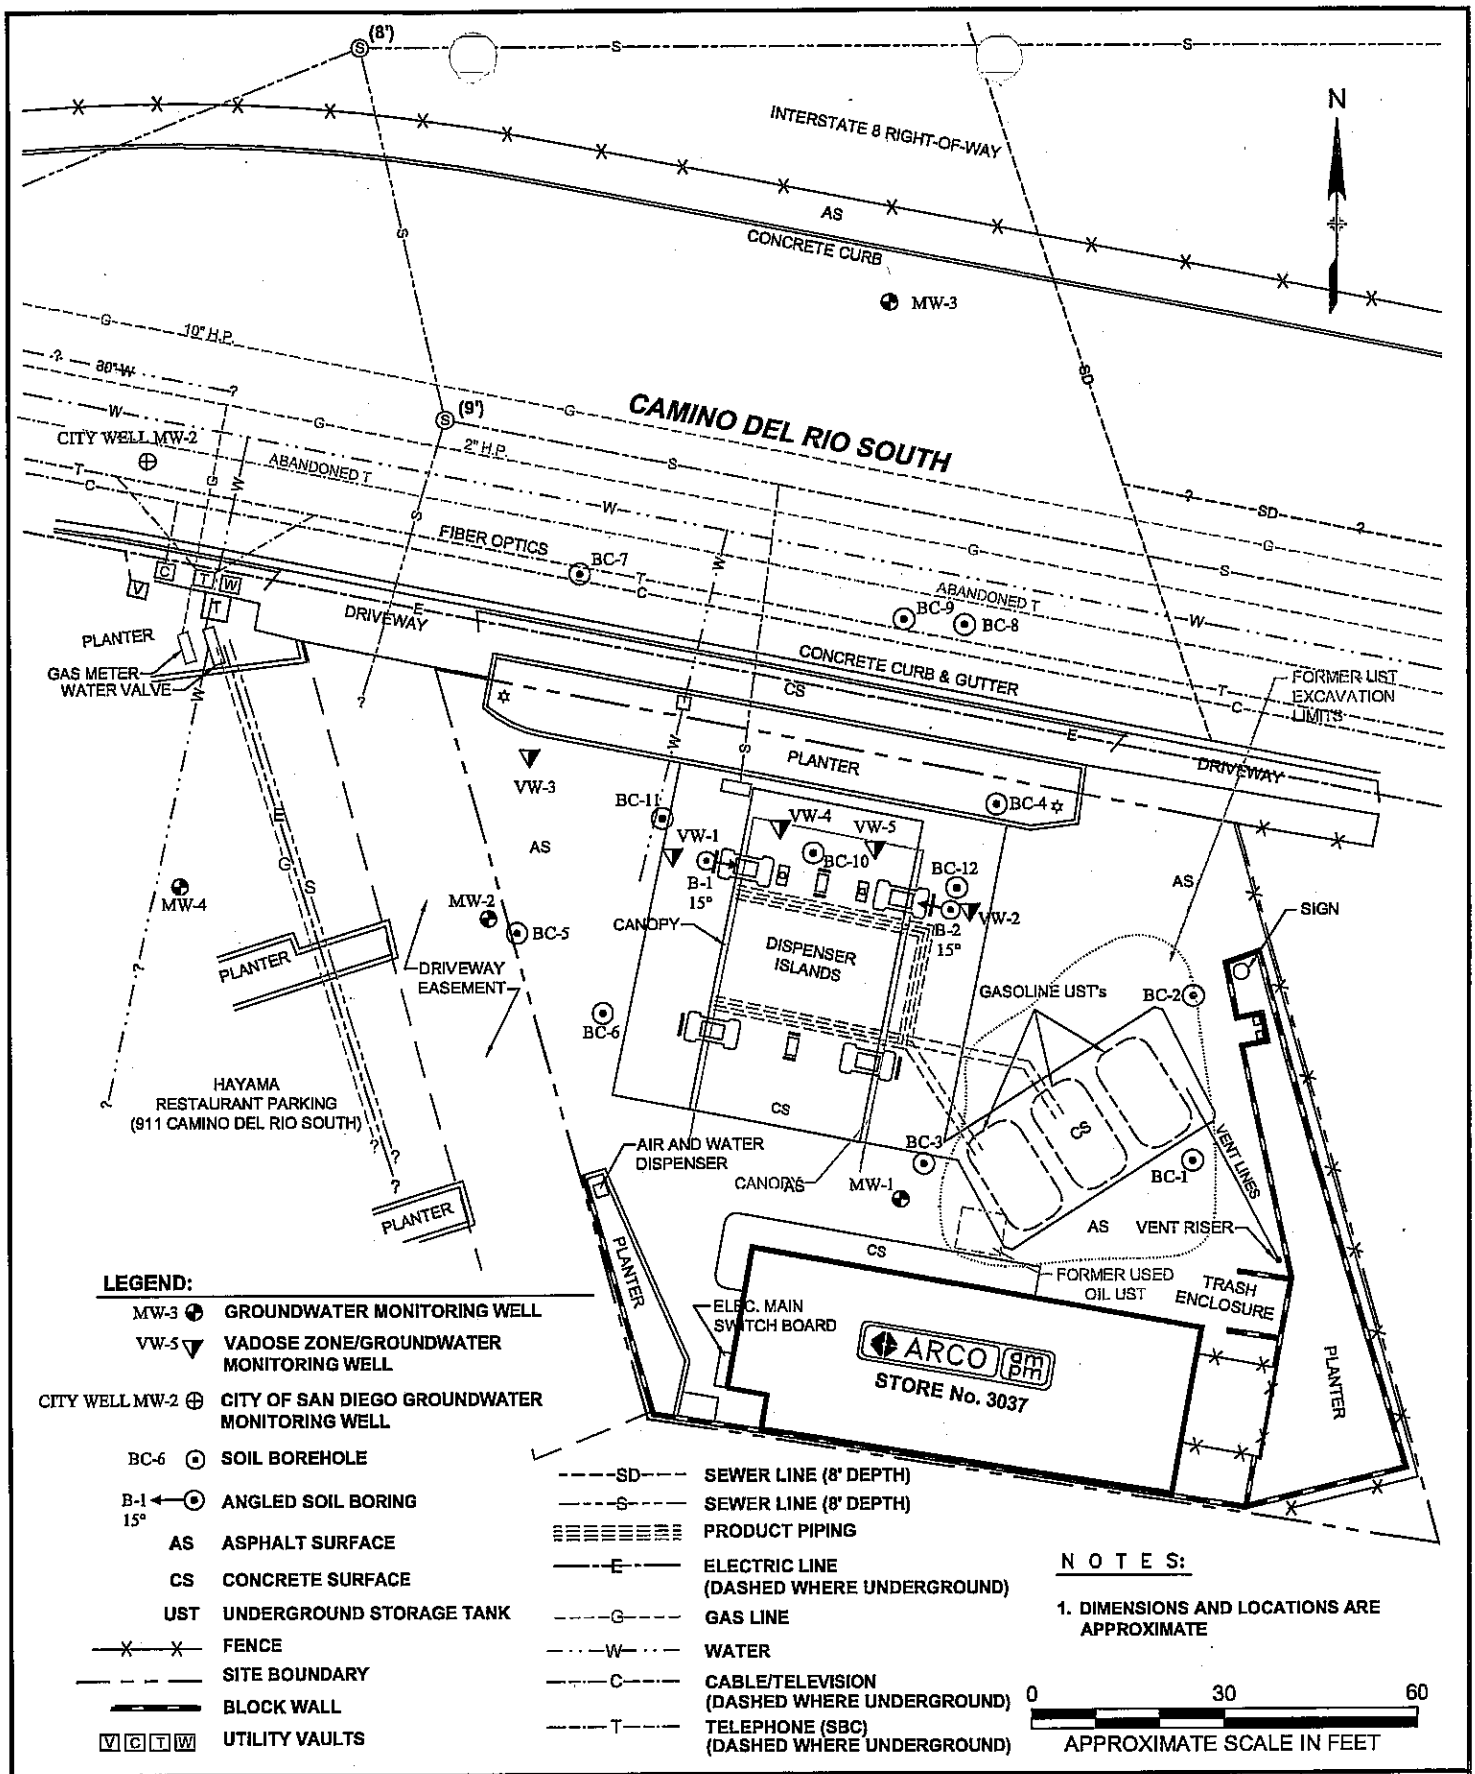

SECOR 2655 CAMINO DEL RIO NORTH, SUITE 302 SAN DIEGO, CALIFORNIA PHONE: (619) 296-6195/296-6199 (FAX)	FOR: ARCO FACILITY #3037 915 Camino del Rio South San Diego, California	SITE PLAN		FIGURE: 1
	JOB NUMBER: 08BP.U3037.04	DRAWN BY: RJO	CHECKED BY:	APPROVED BY:	DATE: 7/9/04

FILEPATH: P:\CAD\ALLPROJECTS2004DWGS\ARCO 2004\3037-2K4\3037SP3-04.DWG MODIFIED BY LHUNTER ON OCT 14, 2004 - 9:46

3037SP3-04.DWG