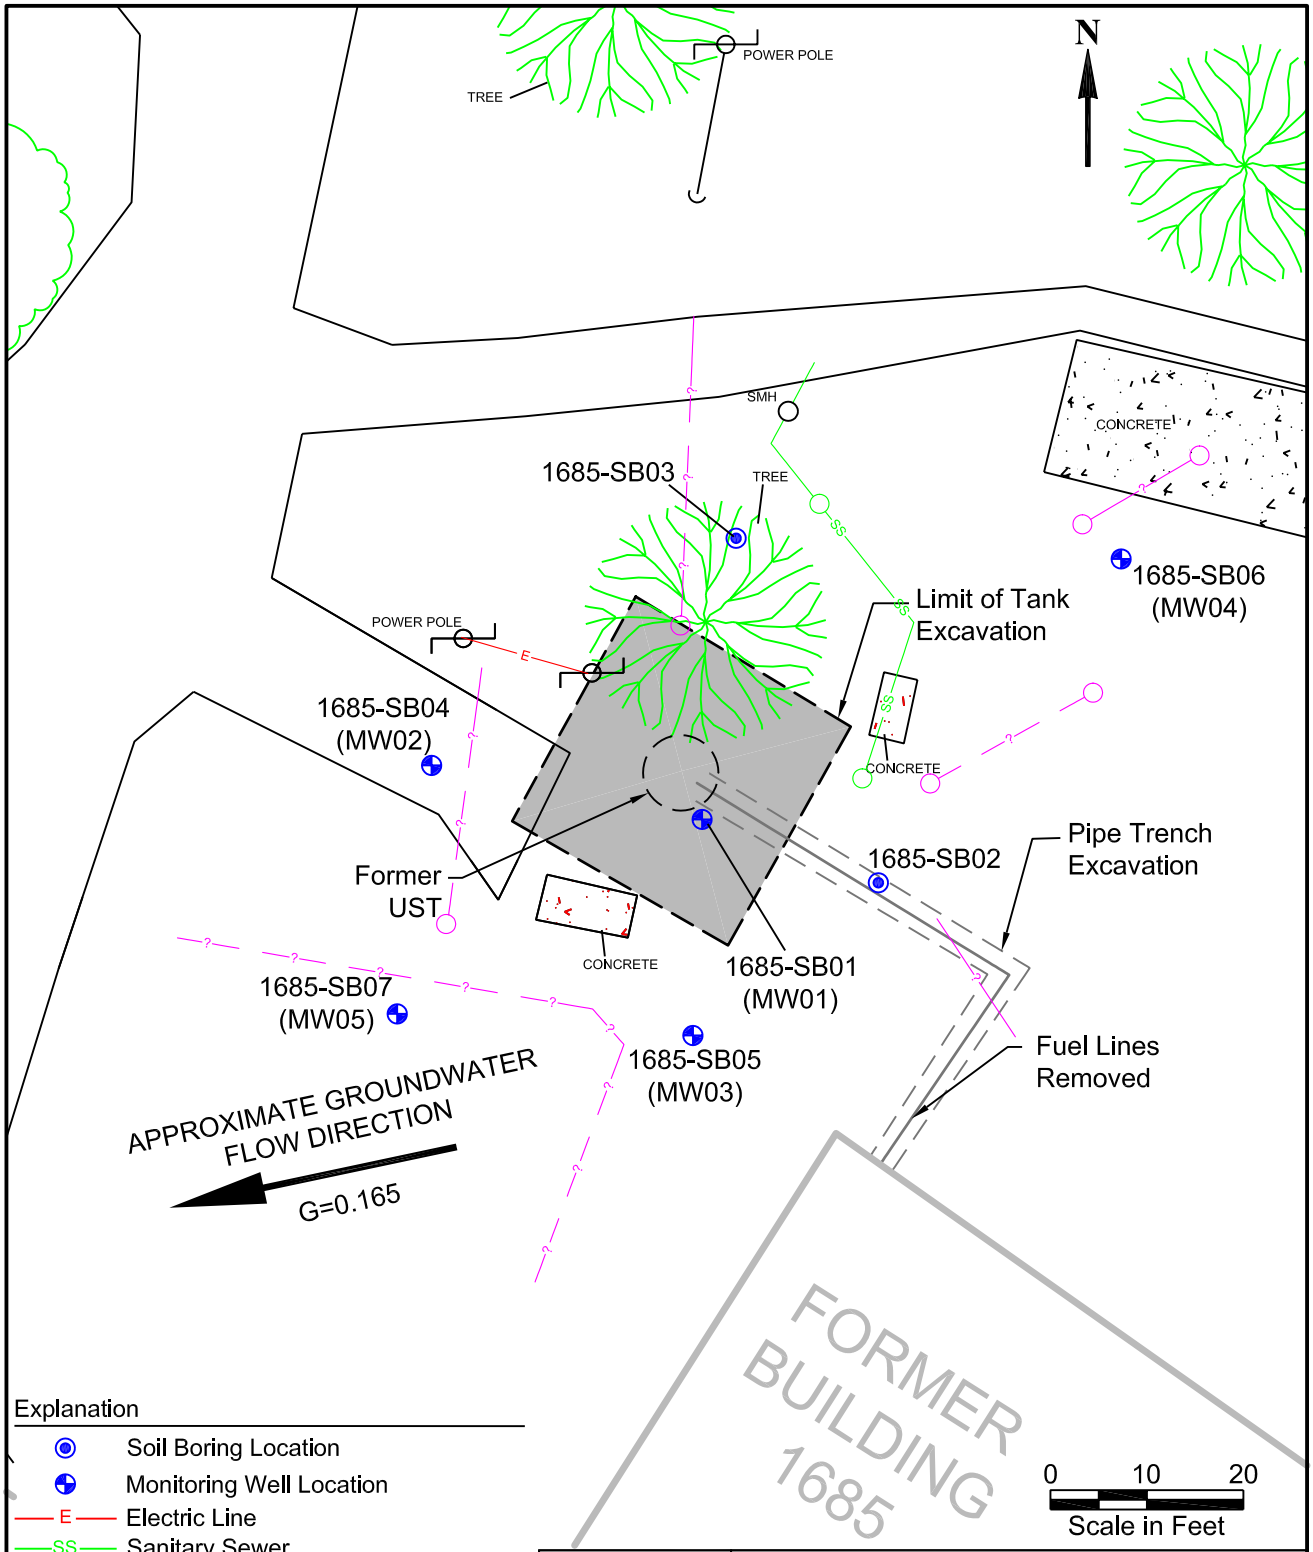

Explanation

- Soil Boring Location
- Monitoring Well Location
- E — Electric Line
- SS — Sanitary Sewer
- ? — Undefined Underground Anomaly Detected with Geophysical Equipment

Note: Locations and dimensions of the former buildings, UST locations and excavations are approximate.

DESIGNED BY CZ	Battelle		
DRAWN BY LC	Soil Boring and Monitoring Well Locations for Site 1685		
CHECKED BY CZ/DC	MCB CAMP PENDLETON - CALIFORNIA		
	G486044-23	1685 BASEMAP02.DWG	02/04