Jan 20,2004-9:35am
T:\Projects 4000\4778\4778-GEOT-jan04\ 4778-updatedAug03-SITE.dwg

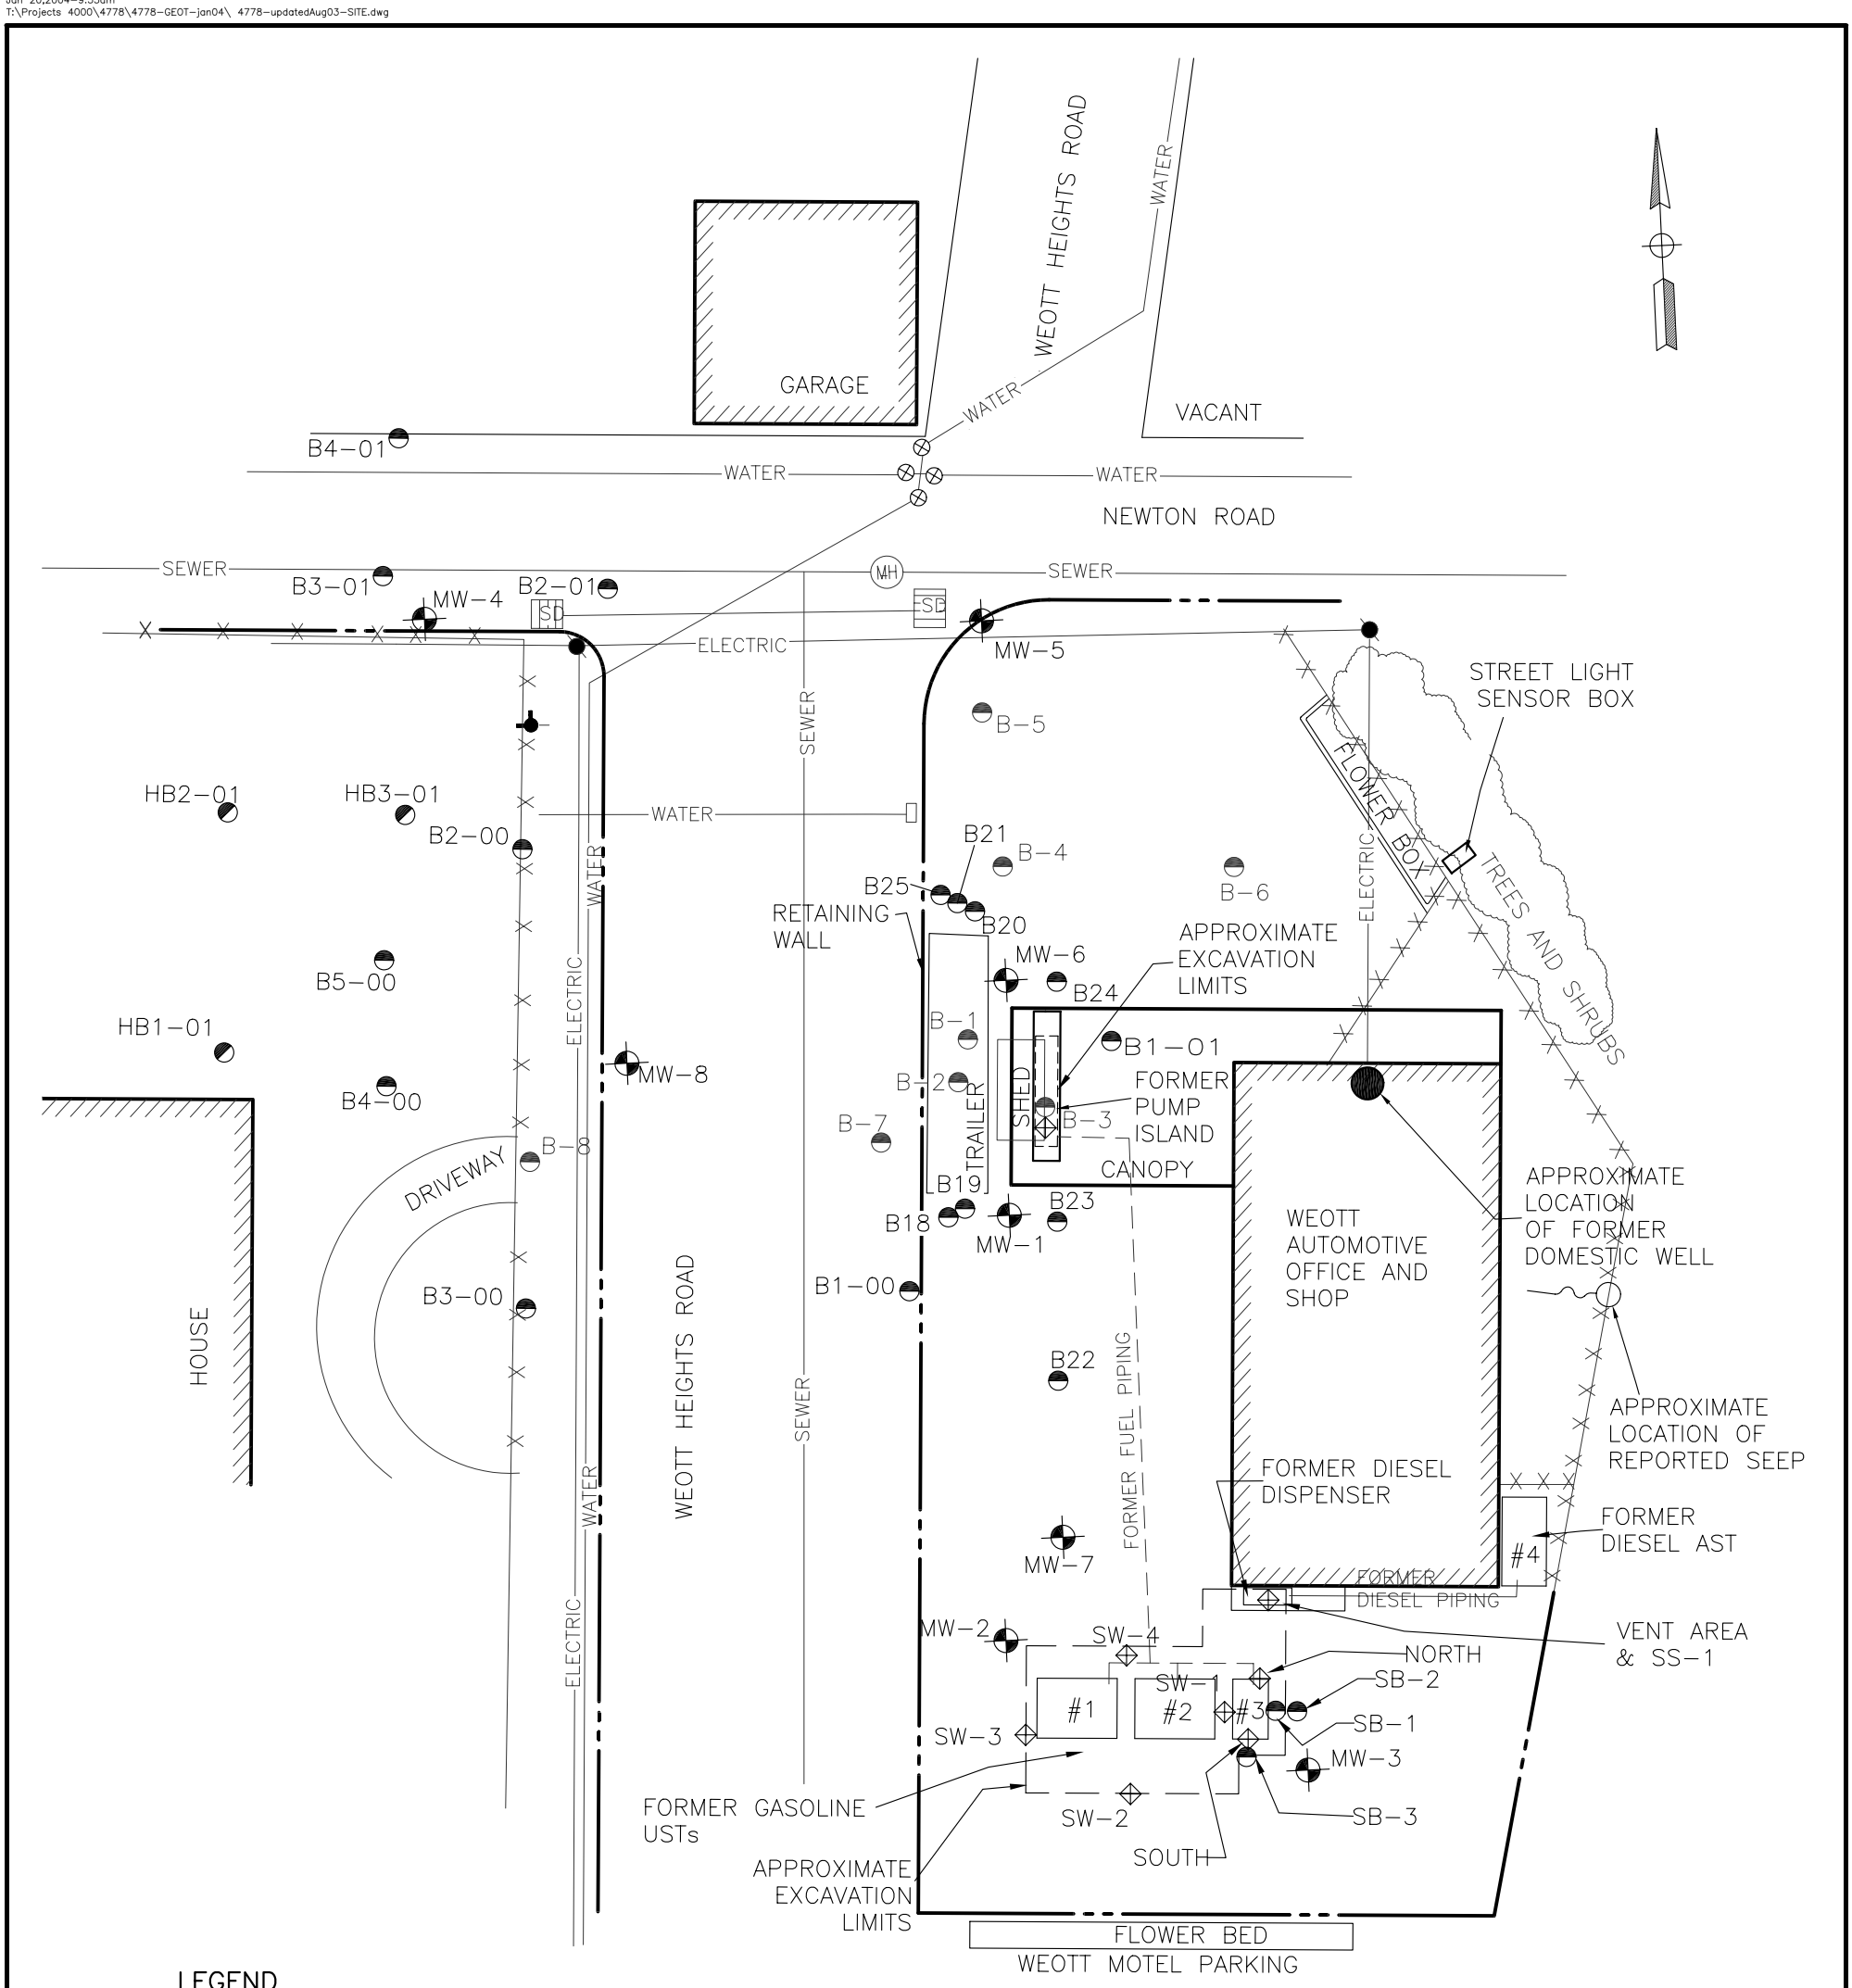

LEGEND

- FENCE
- FIRE HYDRANT
- WATER VALVE
- UTILITY POLE
- MONITORING WELL
- B4 — FORMER BORINGS (OTHERS)
- SB-2 — SOIL BORINGS AUG 1993
- SW-2 — SIDEWALL SOIL SAMPLES OCT 1995
- B4-00 — BORINGS 2000 (LACO)
- HB-01 — HAND AUGER BORING 2001 (LACO)
- B1-01 — BORINGS 2001 (LACO)
- B18 — BORINGS INSTALLED JULY 2003 (LACO)

BORING	TYPE	DEPTH (FT bsg)	LITHOLOGY
B18	CC	24'	PERCHED/DEEP
B19	HP	16-18'	PERCHED
B20	CC	24'	PERCHED/DEEP
B21	HP	20-22'	DEEP
B22	CC	13.5'	PERCHED
B23	CC	15.5'	PERCHED
B24	CC	12.5'	PERCHED
B25	HP	14-18'	PERCHED

CC = CONTINUOUS CORE
HP = HYDROPUNCH

0' 10' 20'
SCALE: 1"=20'

SCALE	1"=20'
DRAWN	BAB
CHECK	TDN
APPVD	
DATE	1/16/04
JOB NO.	4778.00
FIGURE	2

GEOTRACKER SURVEY MAP
SITE MAP

MIKE & DELYNN BANFILL
FORMER WEOTT AUTOMOTIVE

NO.	REVISION	BY	CHK	DATE

LACO ASSOCIATES
CONSULTING ENGINEERS
21 W 4TH ST. EUREKA, CA 95501 (707)443-5054