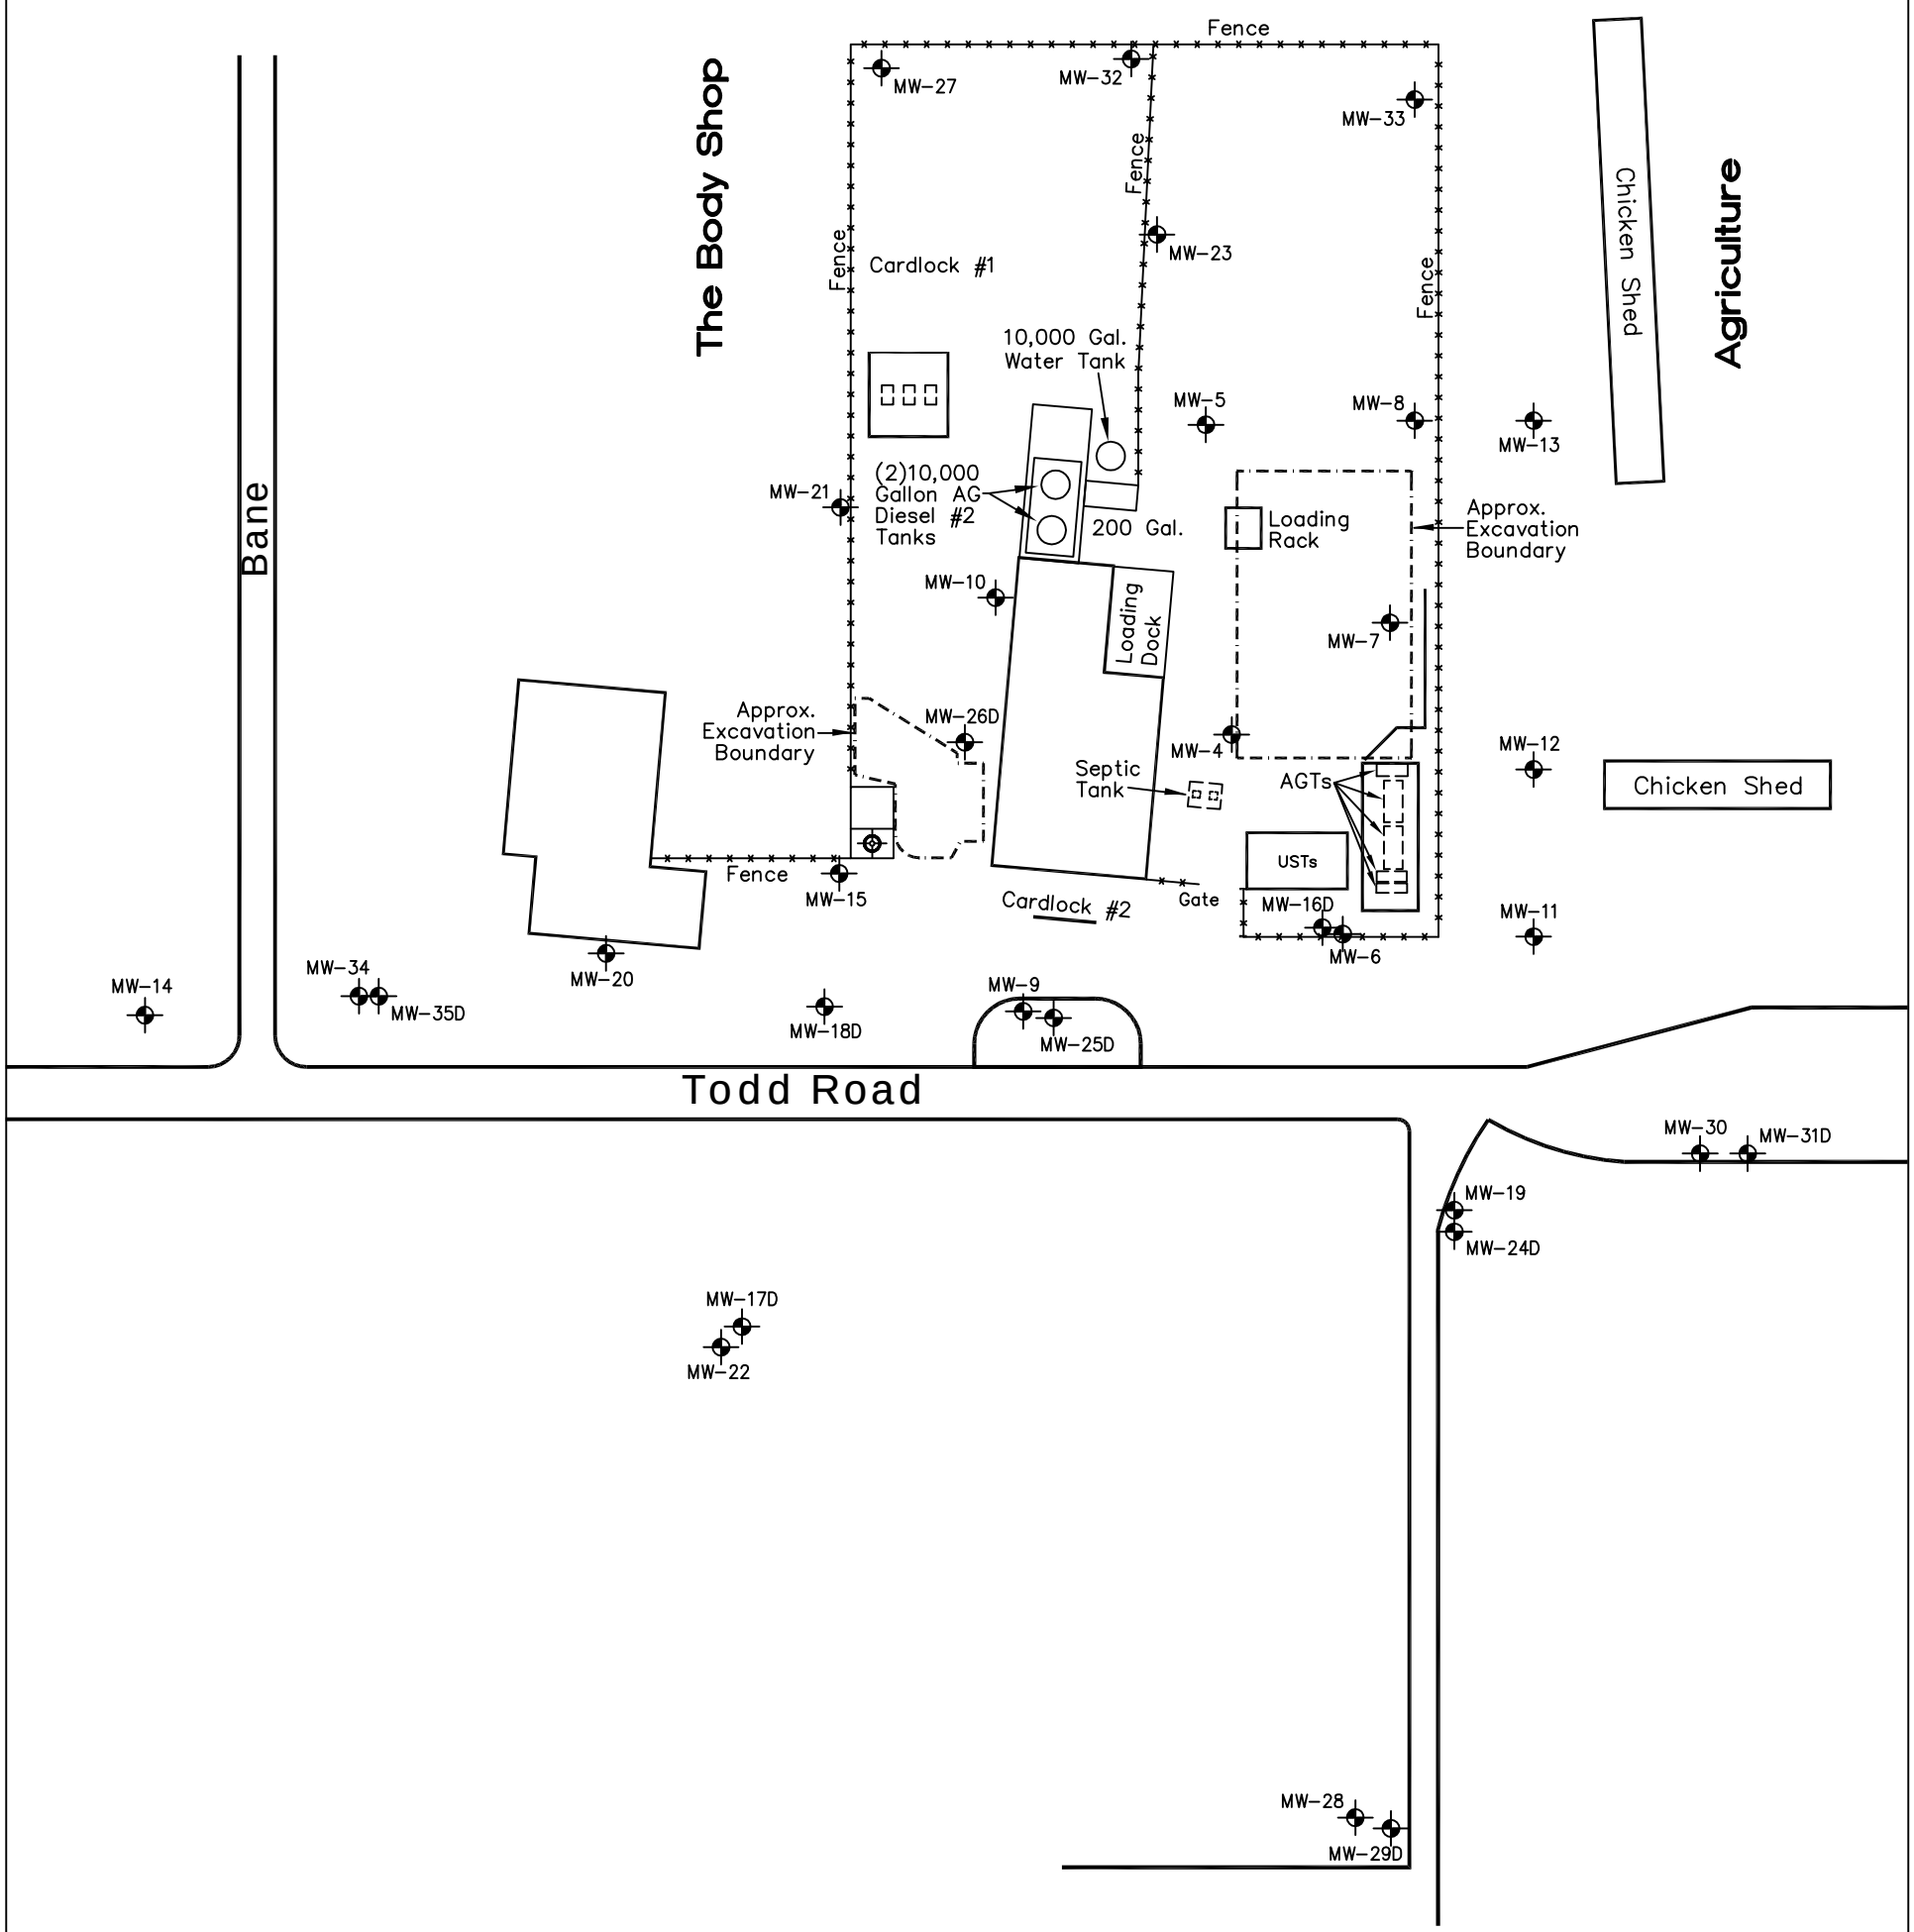

LEGEND

Monitoring Well Location

Water Well

0 40' 80'

Scale 1" = 60'

NORTH

SCS ENGINEERS
3645 WESTWIND BOULEVARD
SANTA ROSA, CA 95403
Ph. (707) 546-9461
Fax (707) 544-5769

SITE PLAN

J. E. McCaffrey Co.
365 Todd Road
Santa Rosa, California

FIGURE: 2

PROJECT NO.:	FILENAME:	DRAWN BY:	APPR. BY:	GPS DATE:	W.O. NO.:	REVISIONS:	DATE:
335.00	335.00-SP.2	ALP	GSJ		3094r2		12/19/03