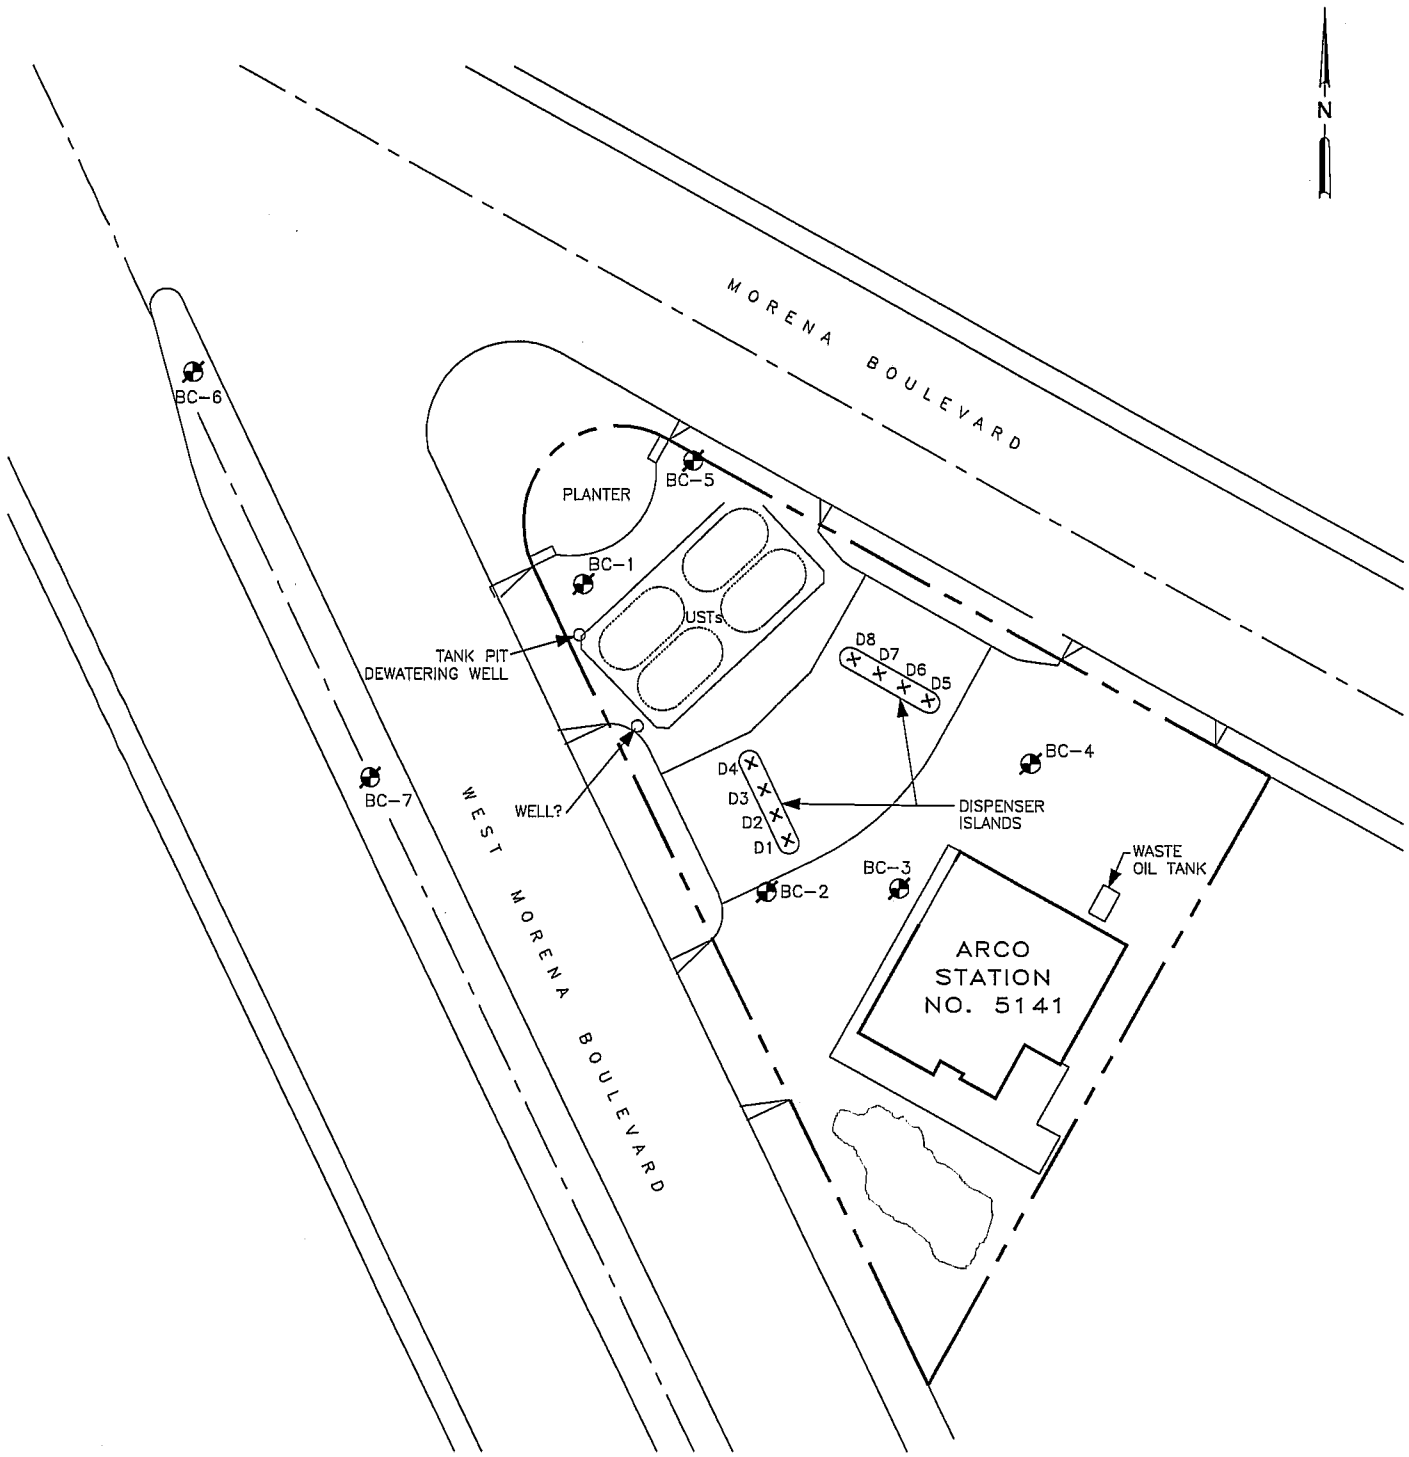

LEGEND:

BC-7 DESTROYED GROUNDWATER MONITORING WELLS

0 40 80

APPROXIMATE SCALE IN FEET

SECOR
2655 CAMINO DEL RIO NORTH, SUITE 302
SAN DIEGO, CALIFORNIA
PHONE: (619) 296-6195/296-6199 (FAX)

FOR:			FIGURE:
ARCO FACILITY #5141 1550 MORENA BOULEVARD SAN DIEGO, CALIFORNIA		SITE PLAN	2
JOB NUMBER: 08BP.05141.04	DRAWN BY: JA	CHECKED BY:	APPROVED BY:	DATE: 10/28/05

FILEPATH:Q:\CADD-08\Projects 2005\ARCO\5141-2k5\5141SP10-05.dwg||alonzo|Nov 02, 2005 at 13:13|Layout: Model